



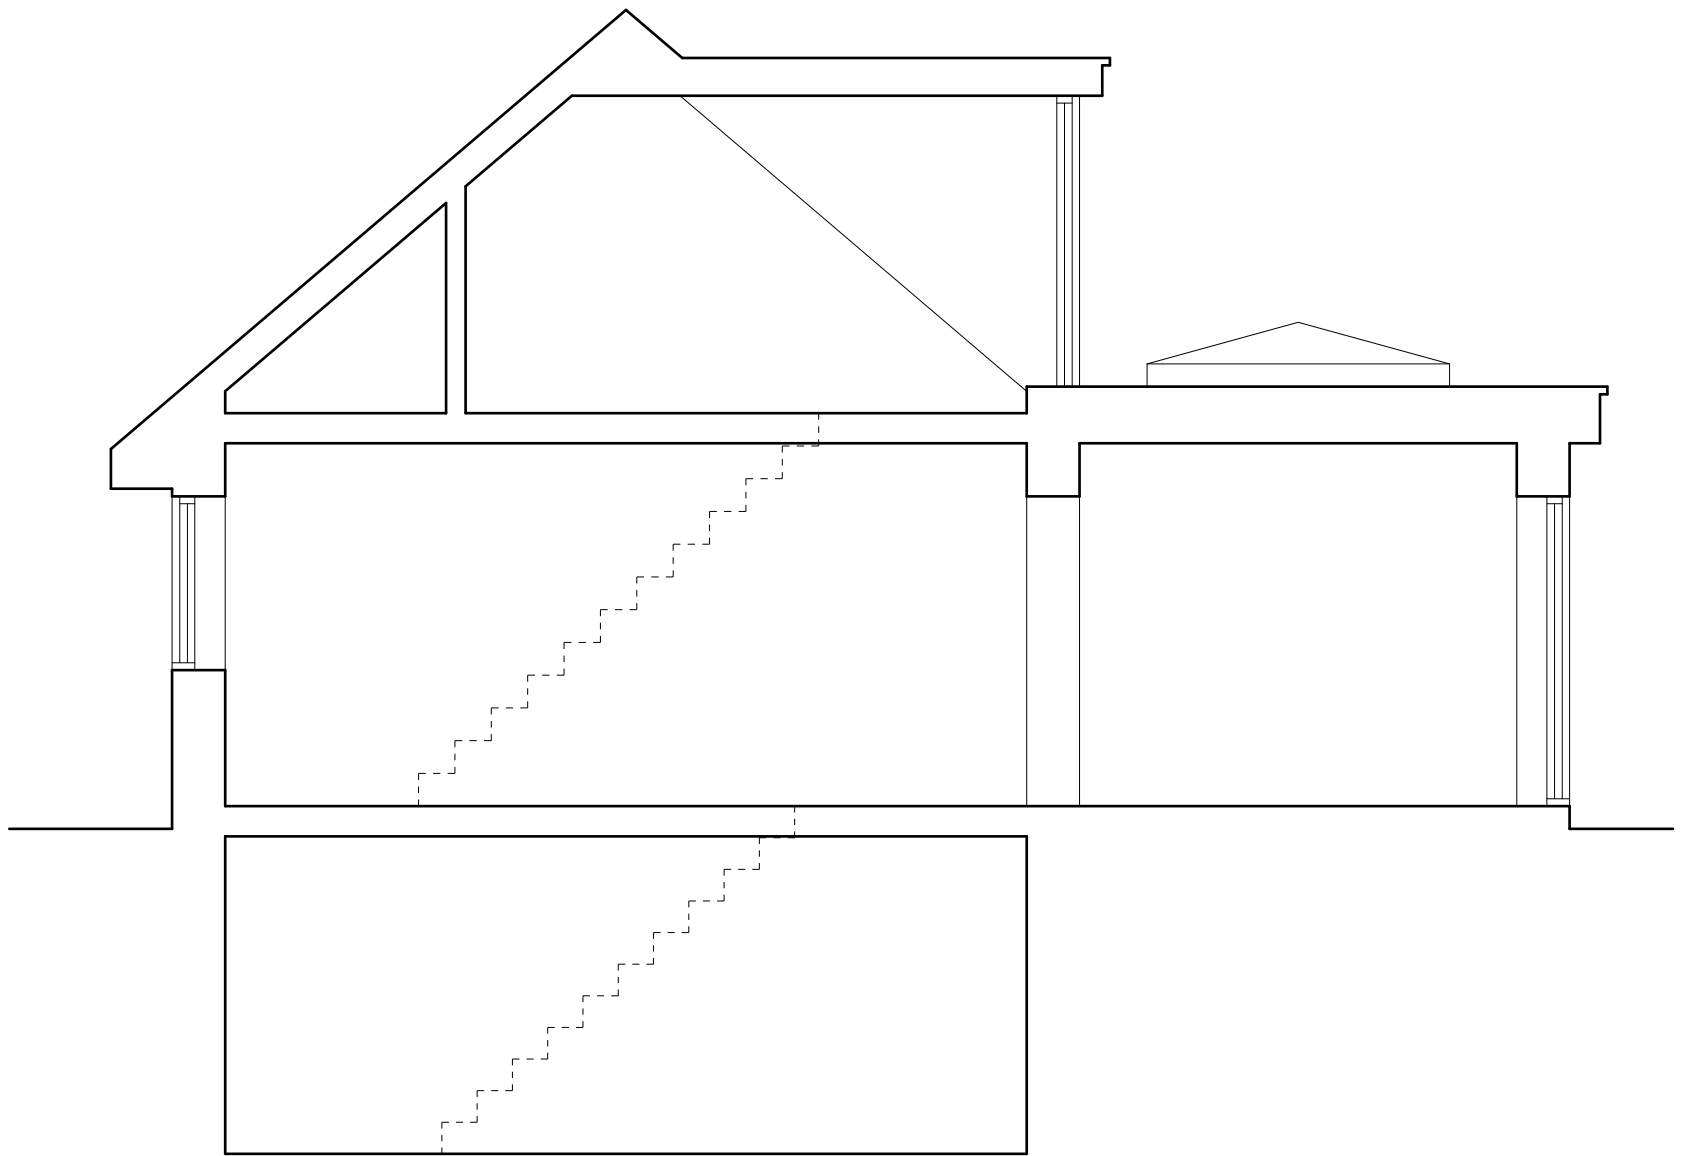

typical section

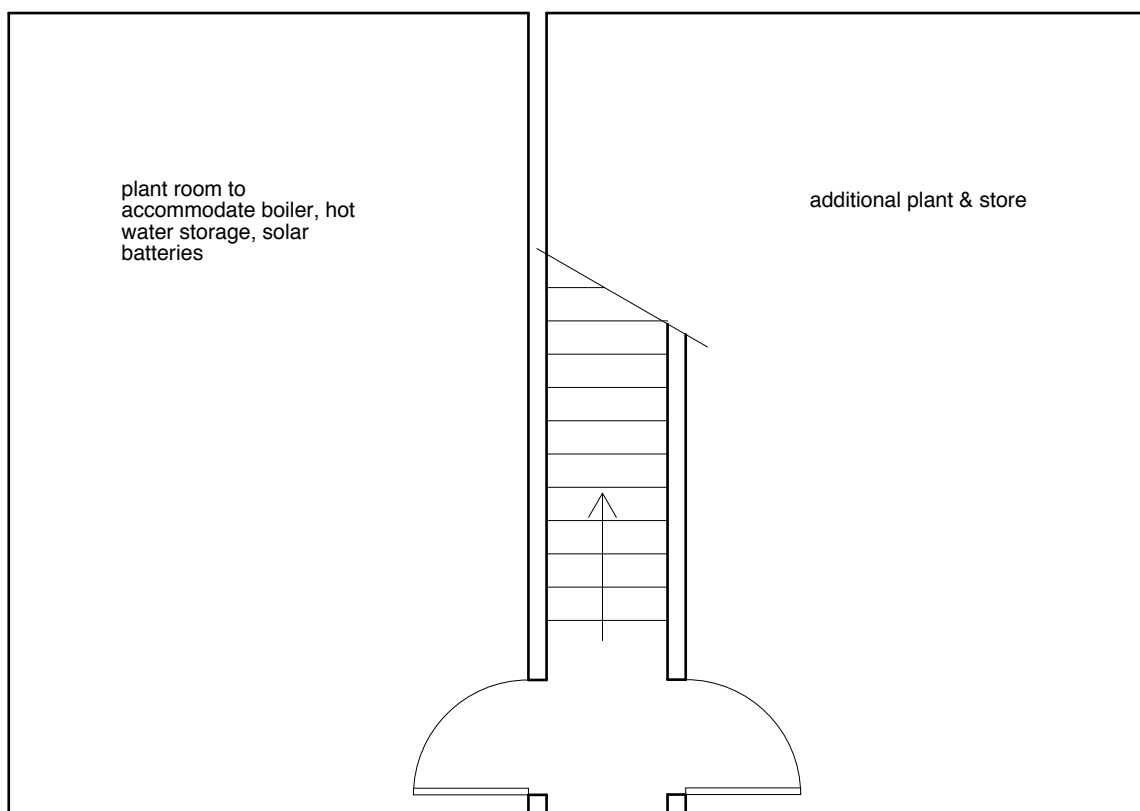

basement

