




VISUAL SCALE 1:100 @ A3

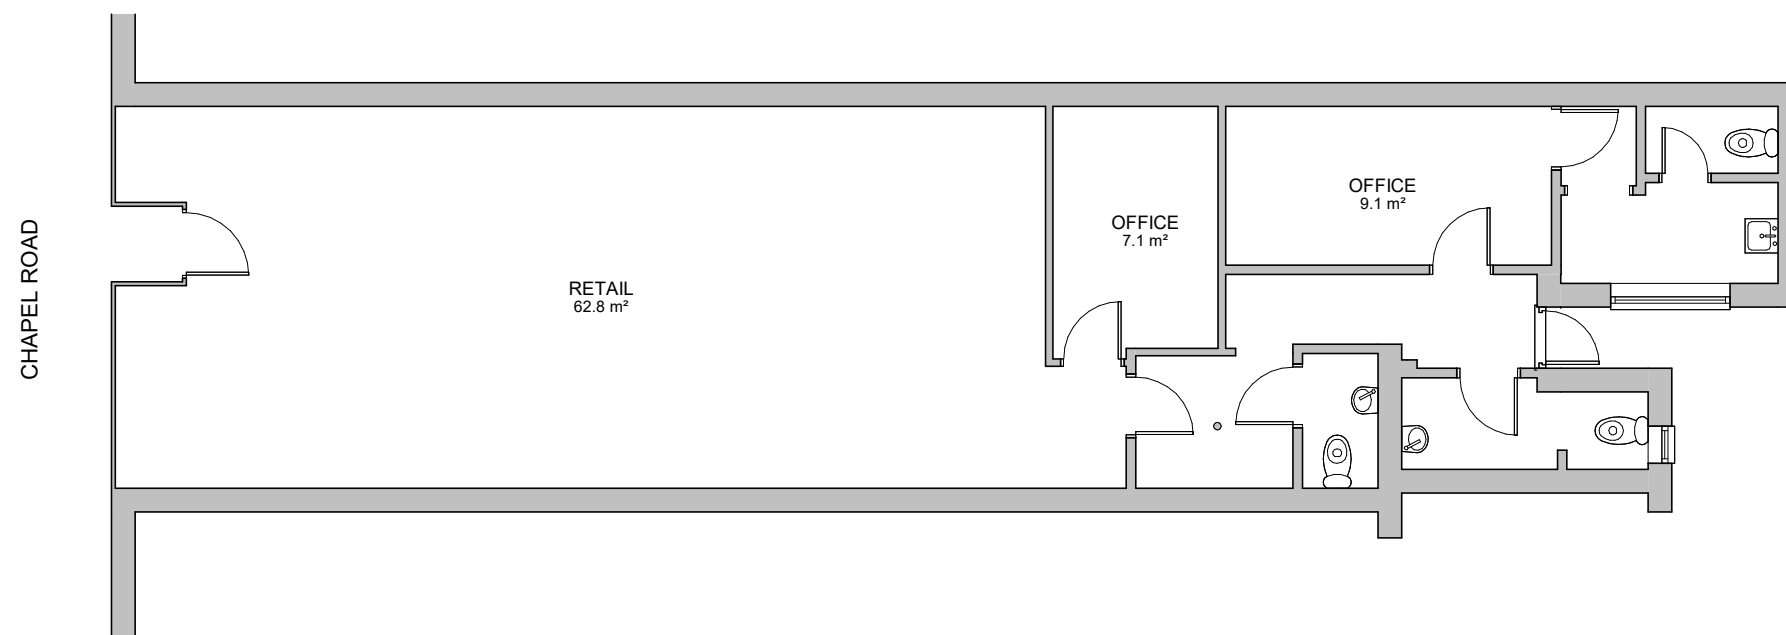

1 GROUND FLOOR
1 : 100



4 Union Place | Worthing | BN11 1LG
info@kronadesign.co.uk
kronadesign.co.uk
01903 256150

PROJECT
Change of Use to Education

ADDRESS
**54 Chapel Road
Worthing
West Sussex**

TITLE
Existing Plans

CLIENT
Educate U

DRAWN JLB	STATUS Planning	DATE 04/11/25
SCALE (@ A3) 1 : 100		PROJECT NUMBER KD.1778
DRAWING NUMBER A.100		REV