copyright Portakabin Limited 2024

This drawing is the property of Portakabin Limited.
It must not be copied or reproduced or divulged to anyone without written permission.

Do not scale off this drawing.
All discrepancies to be reported to Portakabin Limited.

Rev:	Date:	Description:	By:	Chk:
P01	23.01.24	First Issue	MM	SPM
P02	18.03.24	Amended Building Position, PV Panels Setup	MM	SPM
P03	10.04.24	Clarification added regarding the reuse of existing cycle shelters.	MM	SPM

2 Typical Section
1 : 150

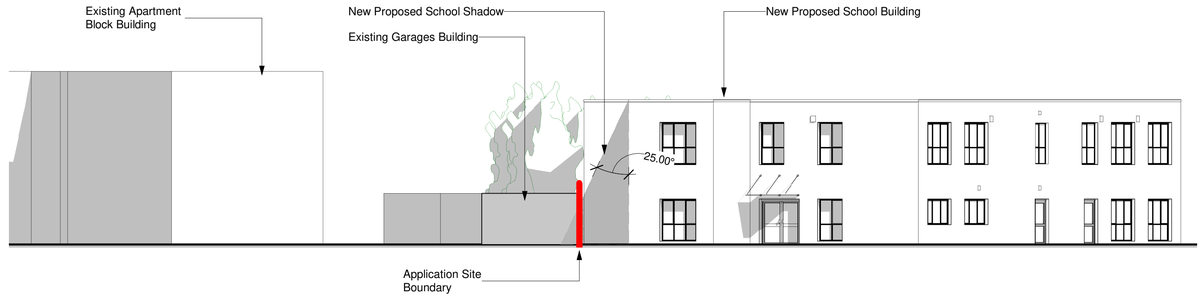

1 Proposed Site Plan
1 : 200

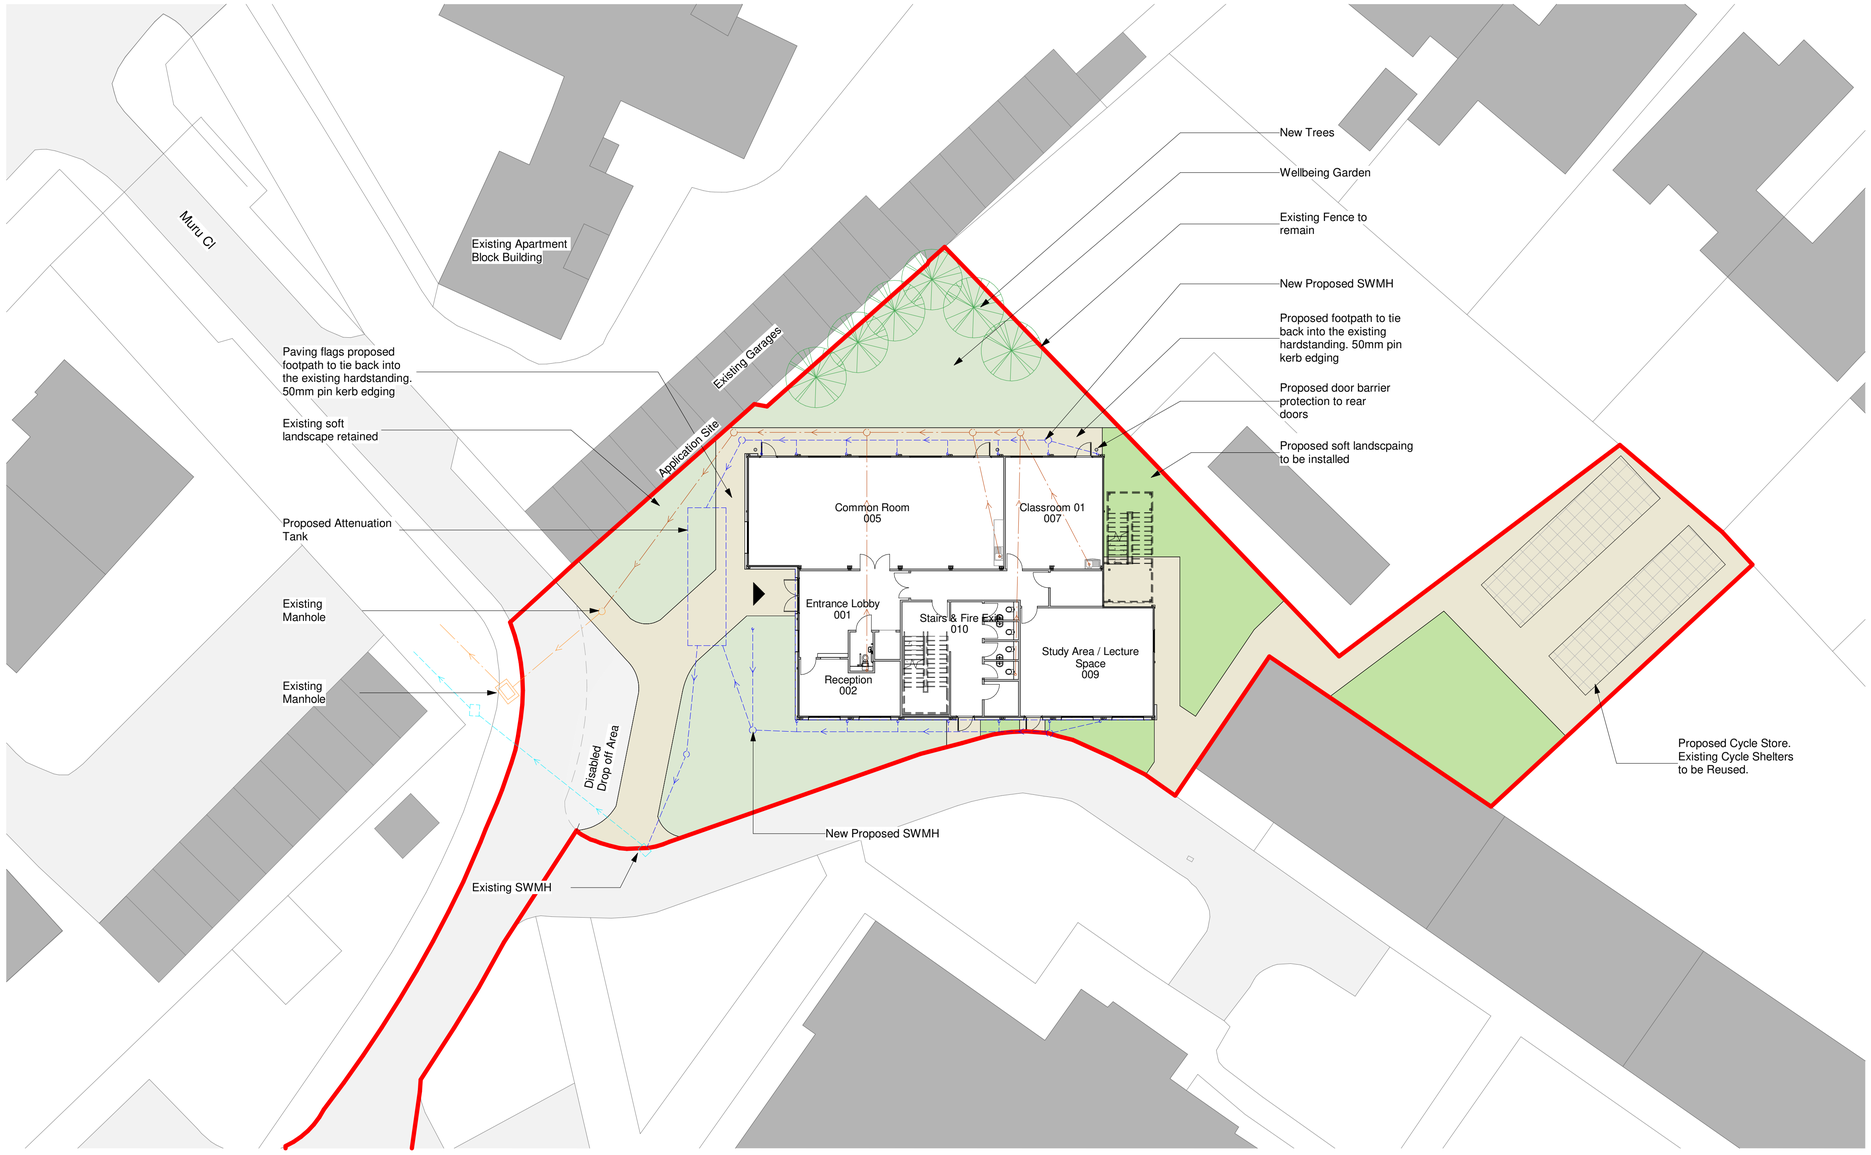

KEY:

- Application Site
- Existing Surface Water Drainage
- Existing Foul Water Drainage
- Proposed Indicative Foul Water Drainage
- Proposed Indicative Surface Water Drainage

North

1:200 0 5 10 15 20 m

Portakabin®
Portakabin Limited New Lane Huntington
York YO32 9PT United Kingdom
+44 (0)1904 611655
portakabin.co.uk

Status:	Purpose Of Issue:
S2	PLANNING ISSUE

Client: **St Oscar Romero Catholic School**

Project: Sixth Form Block

Title: Proposed Site Plan

Scale @ A1:	Date:	Drawn By:	Checked By:
As indicated	23/01/24	MM	SB

Project Number: OPP1230843

Originator	Zone:	Level:	Type:	Discipline:	Number:	Rev:
PTK	A1	XX	D	A	1806	**P03**