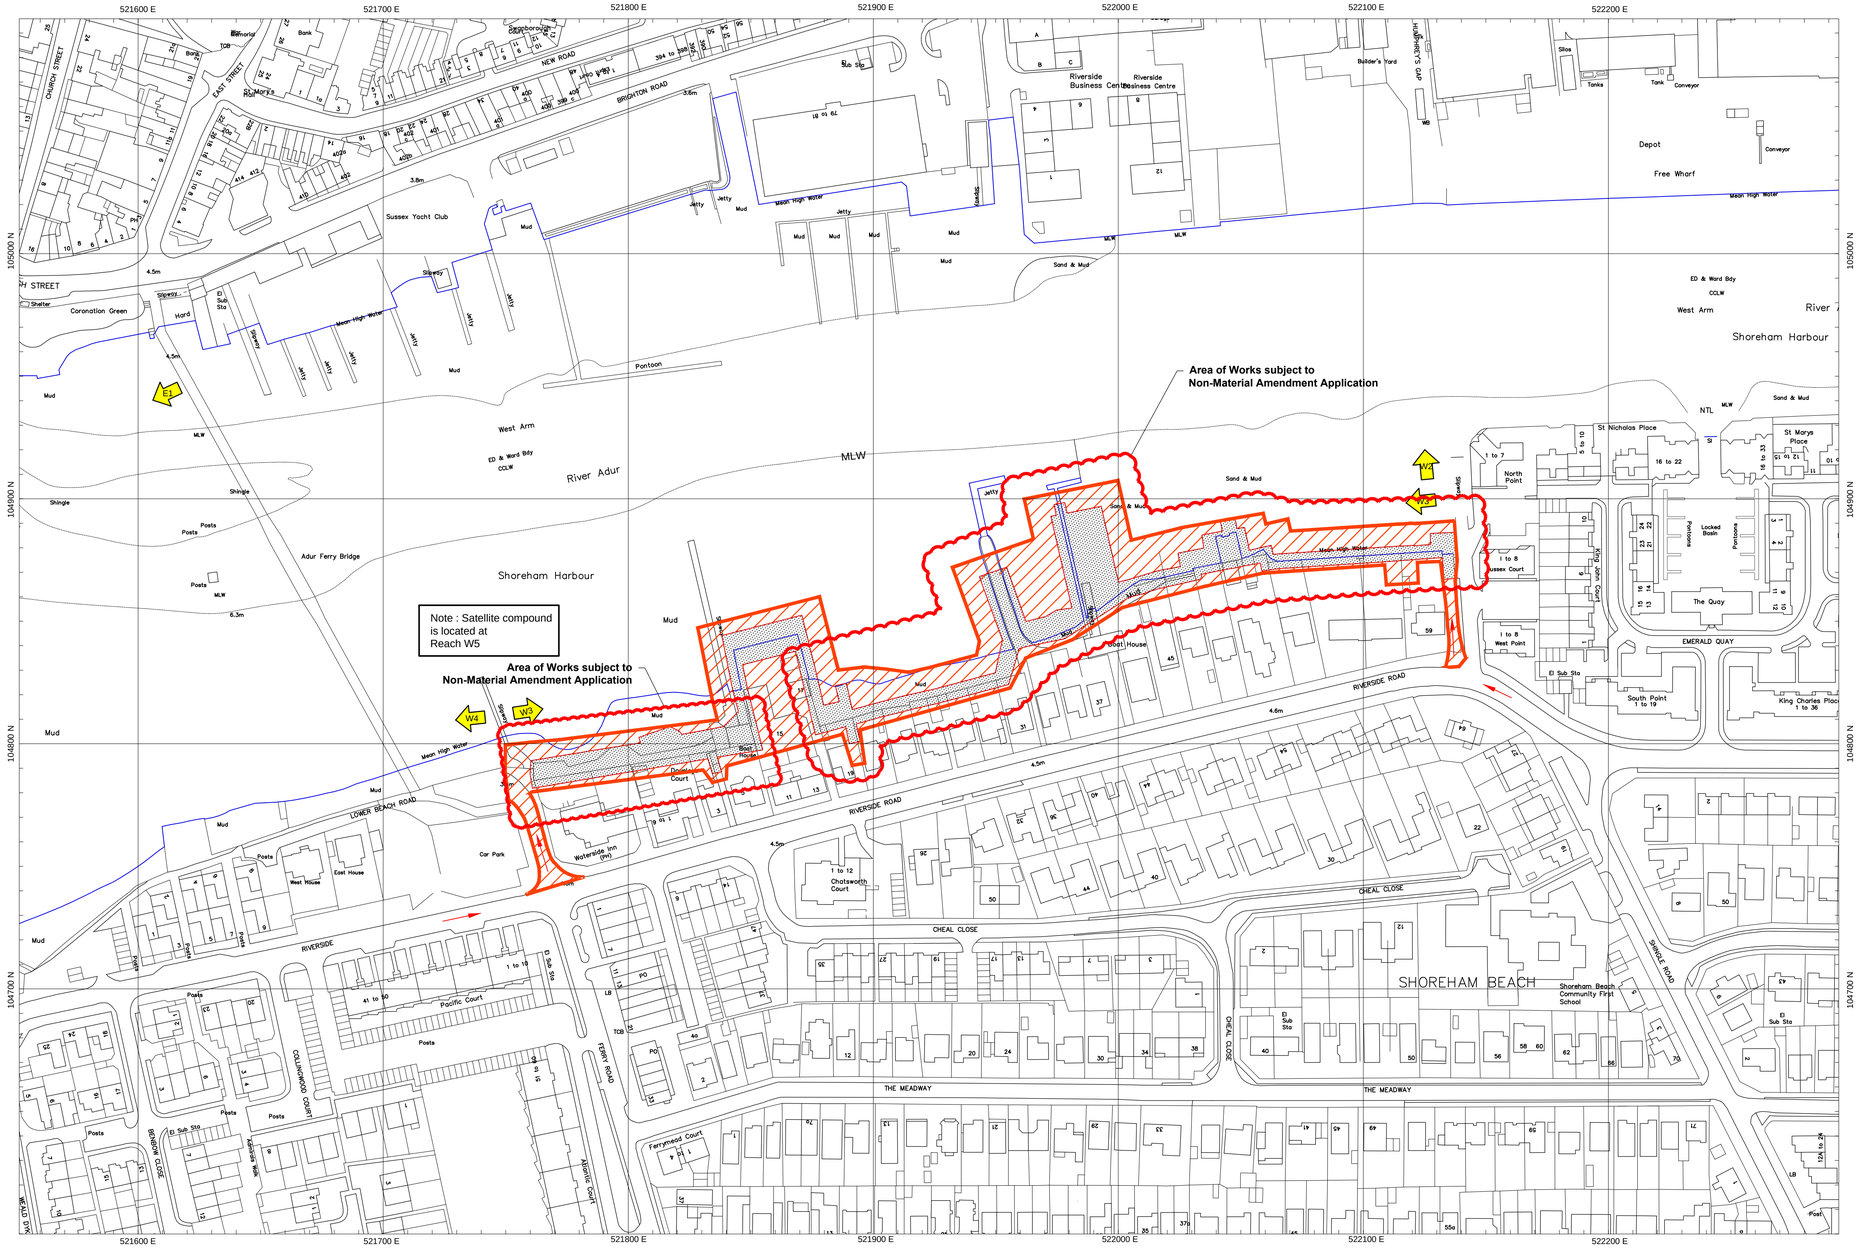


Notes

1. All dimensions are in metres unless noted otherwise.
2. All levels are in metres relative to Ordnance Datum Newlyn (OD).
3. All positions are in metres relative to National Grid.
4. Boundary of works extend up to 10m from the flood wall defence.
5. Limit of deviation is extended 1.0m from the toe of embankment or sheet pile walls on each side.

Key to symbols

- Flood Defence (Wall or Embankment)
- MLW — Mean Low Water (MLW)
- MHW — Mean High Water (MHW)
- E1 — Reach extent
- Boundary of works
- Limits of deviation
- Satellite site compounds
- Site access from public road
- Temporary Works
- Permanent Works

Key plan



Reference drawings

IMSO000648-MMC-01-W3-DR-C-2331	-	General Arrangement
IMSO000648-MMC-01-W3-DR-C-2332	-	Sheet Pile Wall Alignment (Sheet 1 of 2)
IMSO000648-MMC-01-W3-DR-C-2333	-	Sheet Pile Wall Alignment (Sheet 2 of 2)

1:1250 — 0 — 62.5m — 125m

Rev	Date	Drawn	Description	Ch'k'd	App'd
P06	20.07.17	IAS	For Planning Approval	NJC	PJP
C01	18.05.16	PMS	Contract Drawing	NJC	PJP

Mott MacDonald House
8-10 Sydenham Road
Croydon, CR0 2EE
United Kingdom

T +44 (0)20 8774 2000
F +44 (0)20 8681 5706
W www.mottmac.com

Client

Environment Agency

Title

Shoreham Adur Tidal Walls
Reach W3 : Riverside Road

Reach Overview

Designed	P Lim	PL	Eng check	F J Loy	FJL
Drawn	I A Sussex	IAS	Coordination	N J Clarke	NJC
Dwg check	P M Starnes	PMS	Approved	P J Phipps	PJP

Scale at A1	Status	Rev	Security
1:1250	S2	P06	STD

Drawing Number

IMSO000648-MMC-01-W3-DR-C-2330

© Mott MacDonald

This document is issued for the party which commissioned it and for specific purposes connected with the captioned project only. It should not be relied upon by any other party or used for any other purpose.
We accept no responsibility for the consequences of this document being relied upon by any other party, or being used for any other purpose, or containing any error or omission which is due to an error or omission in data supplied to us by other parties.

© Crown copyright and database rights 2014 Ordnance Survey 100024198 © Environment Agency copyright and/or database rights 2014. All rights reserved.

C:\pw work\pw_dev_cde\loy70749\dms00812\IMSO000648-MMC-01-W3-DR-C-2330.dwg Sep 1, 2017 - 2:42PM loy70749