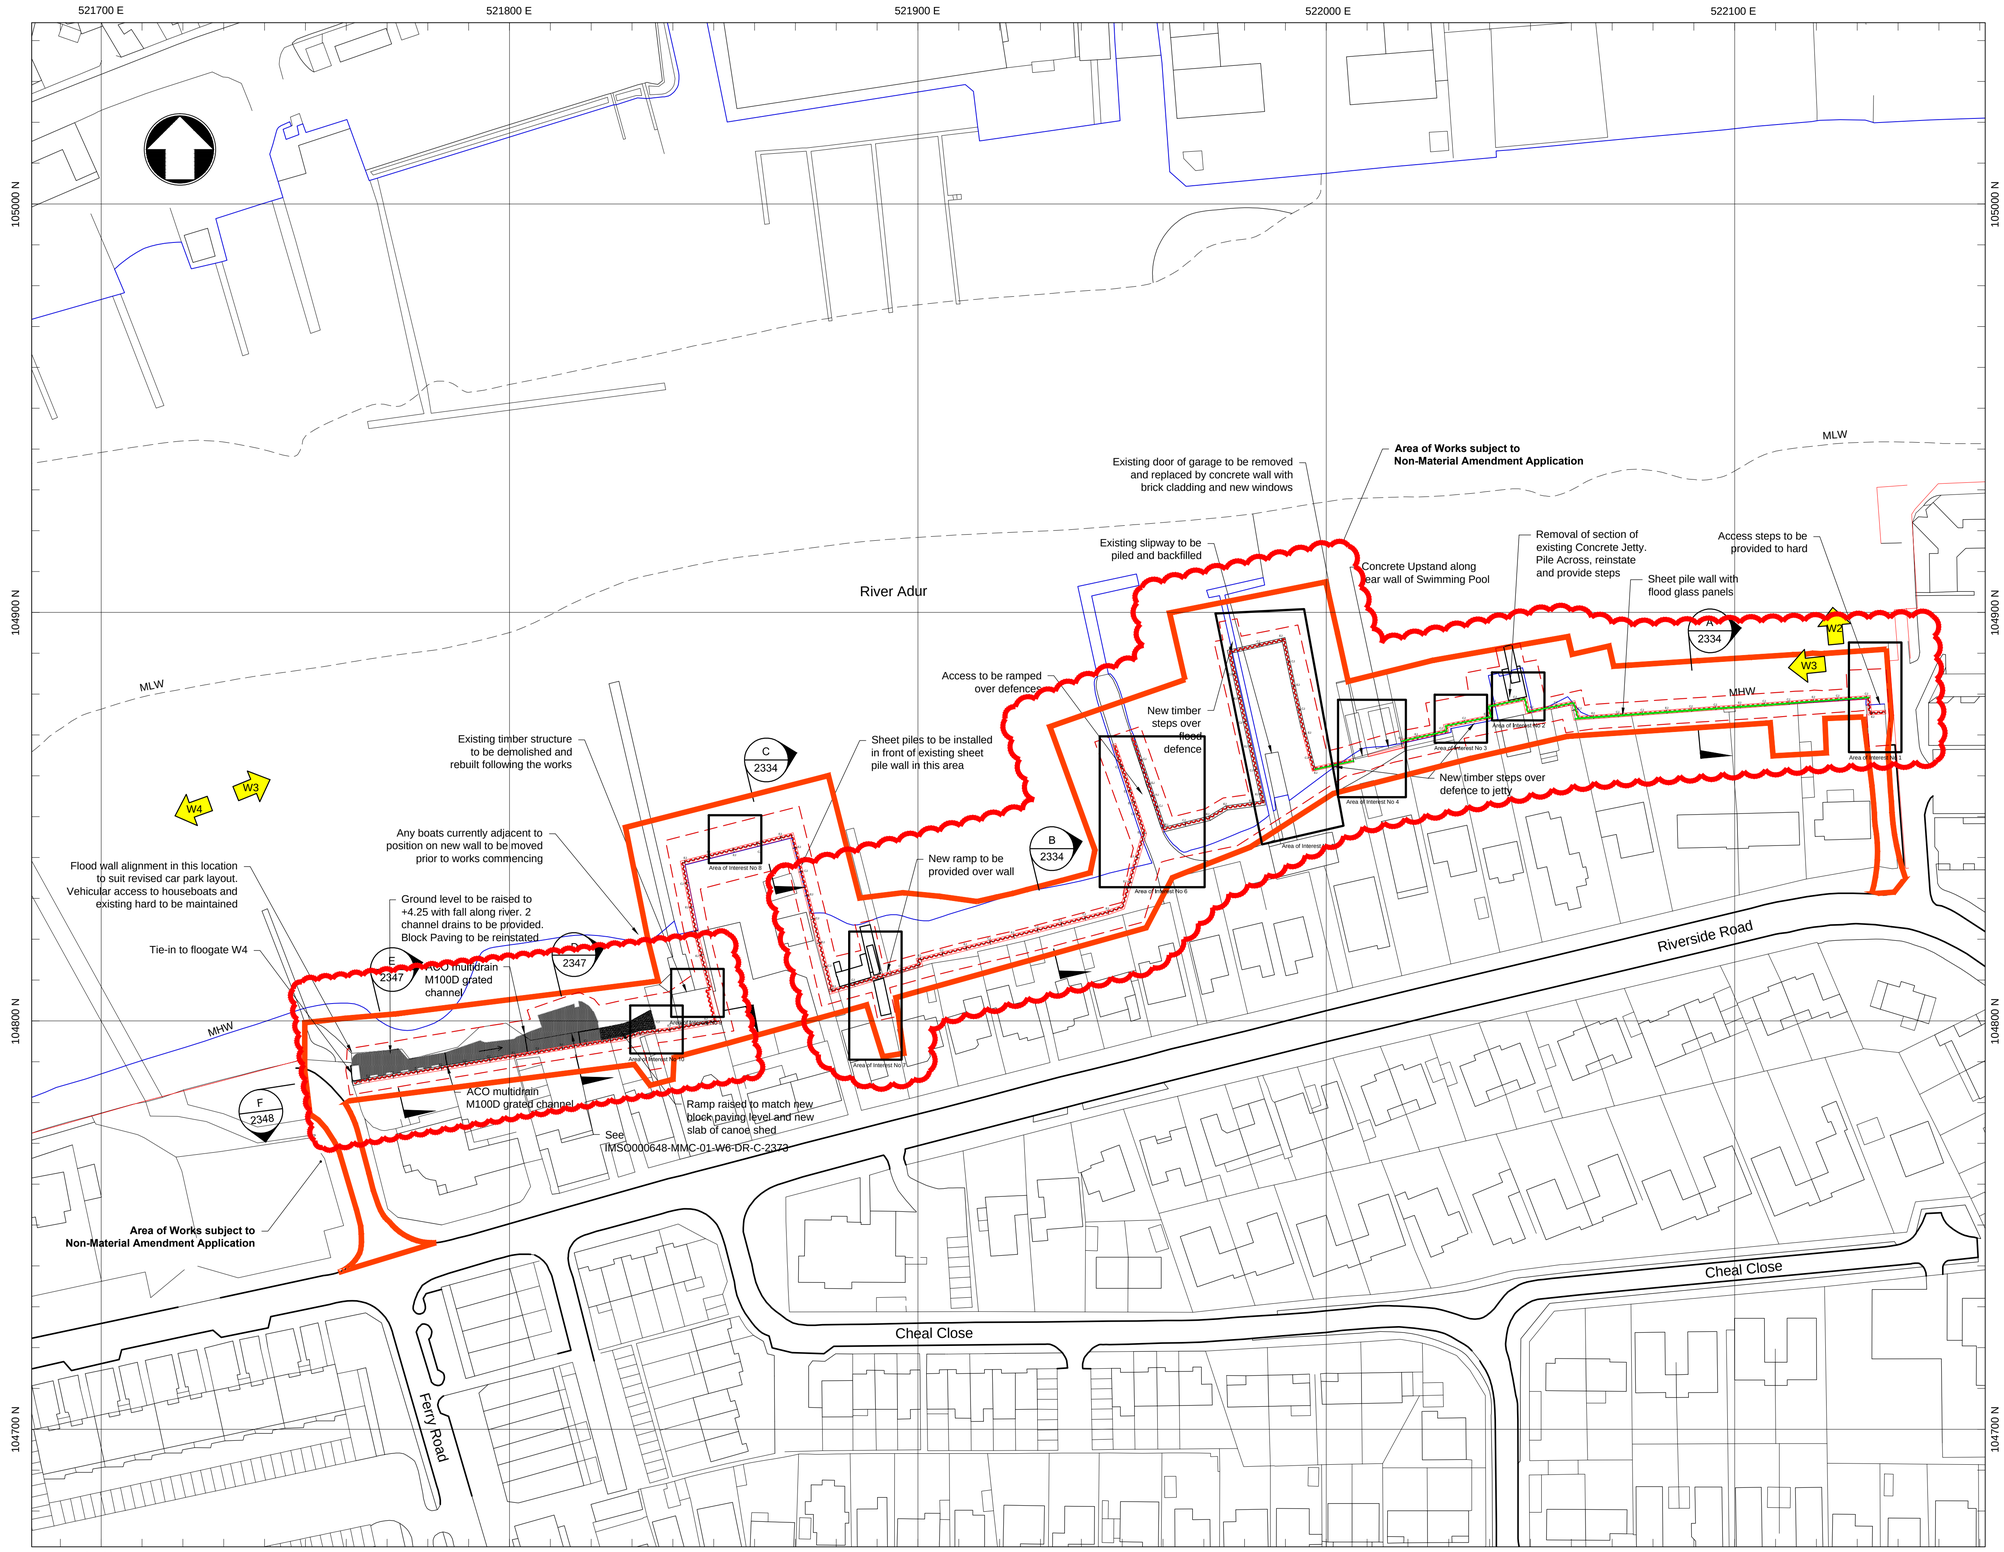



Notes

1. All dimensions are in metres unless noted otherwise.
2. All levels are in metres relative to Ordnance Datum Newlyn (OD).
3. All positions are in metres relative to National Grid.

Key to symbols

- Line of new sheet pile floodwall
- Mean Low Water (MLW)
- Mean High Water (MHW)
- W3 — Reach extent
- Boundary of works
- Limits of deviation
- Flood Glass Panels
- Block Paving

Key plan

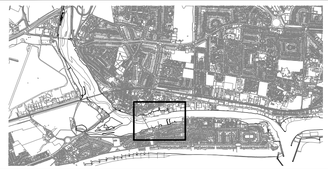

Reference drawings

IMSO000648-MMC-01-W3-DR-C-2330 - Reach Overview
IMSO000648-MMC-01-W3-DR-C-2333 - Area of Interest 1
IMSO000648-MMC-01-W3-DR-C-2334 - Typical Sections Sheet 1
IMSO000648-MMC-01-W3-DR-C-2347 - Typical Sections at House Boat Locations

Rev	Date	Drawn	Description	Ch'k'd	App'd
P06	20.07.17	IAS	for Planning Approval	NJC	PJP
C03	06.07.17	IAS	Construction Revision	NJC	PJP
C02	20.06.16	PMS	Construction Revision	NJC	PJP
C01	18.05.16	PMS	Contract Drawing	NJC	PJP

Mott MacDonald
Mott MacDonald House
8-10 Sydenham Road
Croydon, CR0 2EE
United Kingdom

T +44 (0)20 8774 2000
F +44 (0)20 8681 5706
W www.mottmac.com

Client

Environment Agency

Title

Shoreham Adur Tidal Walls
Reach W3 : Riverside Road

General Arrangement

Designed	P Lim	PL	Eng check	F J Loy	FJL
Drawn	I A Sussex	IAS	Coordination	N J Clarke	NJC
Dwg check	P M Starnes	PMS	Approved	P J Phipps	PJP

Scale at A1	Status	Rev	Security
1:750	S2	P06	STD

Drawing Number
IMSO000648-MMC-01-W3-DR-C-2331

© Mott MacDonald

This document is issued for the party which commissioned it and for specific purposes connected with the captioned project only. It should not be relied upon by any other party or used for any other purpose.
We accept no responsibility for the consequences of this document being relied upon by any other party, or being used for any other purpose, or containing any error or omission which is due to an error or omission in data supplied to us by other parties.

© Crown copyright and database rights 2014 Ordnance Survey 100024198 © Environment Agency copyright and/or database rights 2014. All rights reserved.