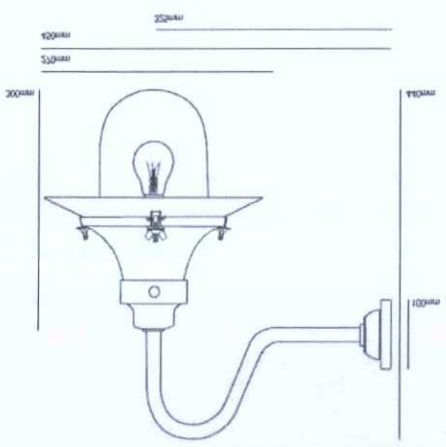

PROJECTING 450mm
270W X 300H
140mS CANDELARS
3W LED WARM WHITE

SNO. SHIPS DECKLIGHTS





PROJECTING 300mm
275L X 265H X 38D mm
250mS CANDELARS
30W WARM WHITE LED FLOOD

SNO. ISPOT LED FLOODLIGHTS

NOTES :
MAX PROJECTION: 1100mm
HEIGHT ABOVE GROUND: 4800mm
FIXING : EXISTING BRACKET
LIGHTING : ECOLUX TROUGH LIGHTS-232 CANDELARS m3
COLOURS : AS SPEC
MATERIALS : SATIN PAINTED ALUMINIUM
SIZE : 850W X 1040H X 50D
QUANTITY : 1 OFF
TYPE : SWINGSIGN

PROJECTION SIGN - SCALED 1:20

NOTES :
MAX PROJECTION: 40mm
HEIGHT ABOVE GROUND: 1300mm
FIXING : PLUG & SCREW TO WALL
LIGHTING : NA
COLOURS : AS SPEC
MATERIALS : SATIN PAINTED ALUMINIUM
SIZE : 600W X 600H X 40D
QUANTITY : 2 OFF
TYPE : AMENITY BOARDS

SIGN 2 & 3 - SCALED 1:20







DATE	Rec: 07/09/17
PLAN	AWDM\ 1515/17

PLANNING SERVICES
ADUR & WORTHING

NOTES :
MAX PROJECTION: 30mm
HEIGHT ABOVE GROUND: 3300mm
FIXING : LOCATORS SCREW FIXED
LIGHTING : OVERHEAD LED TROUGH LIGHT
COLOURS : AS SPEC
MATERIALS : SATIN PAINTED TIMBER
SIZE : 3450W X 300H X 20D (LETTER HEIGHT 300mm)
QUANTITY : 1 OFF
TYPE : 3-D APPLIED LETTERS

SIGN 1 - SCALED 1:20

FERRY RICC INN

AMENDMENT

NOTES :
MAX PROJECTION: 30mm
HEIGHT ABOVE GROUND: 2300mm
FIXING : LOCATORS SCREW FIXED
LIGHTING : LED FLOODLIGHTING
COLOURS : AS SPEC
MATERIALS : SATIN PAINTED TIMBER
SIZE : 2250W X 3150H X 20D (LETTER HEIGHT 450mm)
QUANTITY : 1 OFF
TYPE : 3-D APPLIED LETTERS

SIGN 4 - SCALED 1:20



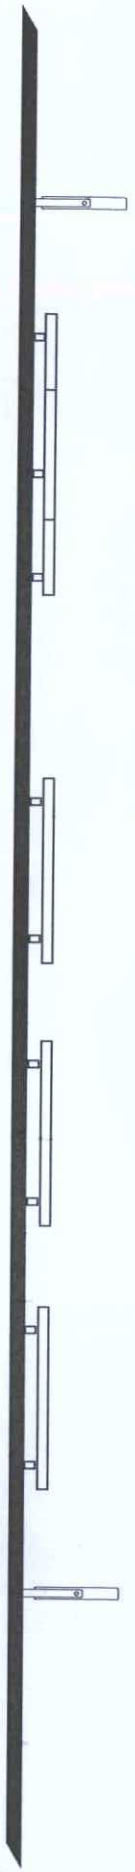

COSIGN UNIT 1 HERONDEN ROAD PARKWOOD WAIDSTONE KENT ME15 9YR.	SITE ADDRESS THE FERRY INN 1 EAST STREET SHOREHAM BY SEA BN43 5ZE	DATE 07/09/2017	SCALE 1:20
		DRAWING NO. FI\AT\3583 \ SIGN SPEC - REV 1	DRAWN BY CW

BUILDING COLOURS — SIGNAGE COLOURS

FARROW & BALL EXAMPLES

RAILINGS — CORNFORTH — DOWN PIPE — INDIAN YELLOW