
28 CROSHAW CLOSE, LANCING BN15 9LE

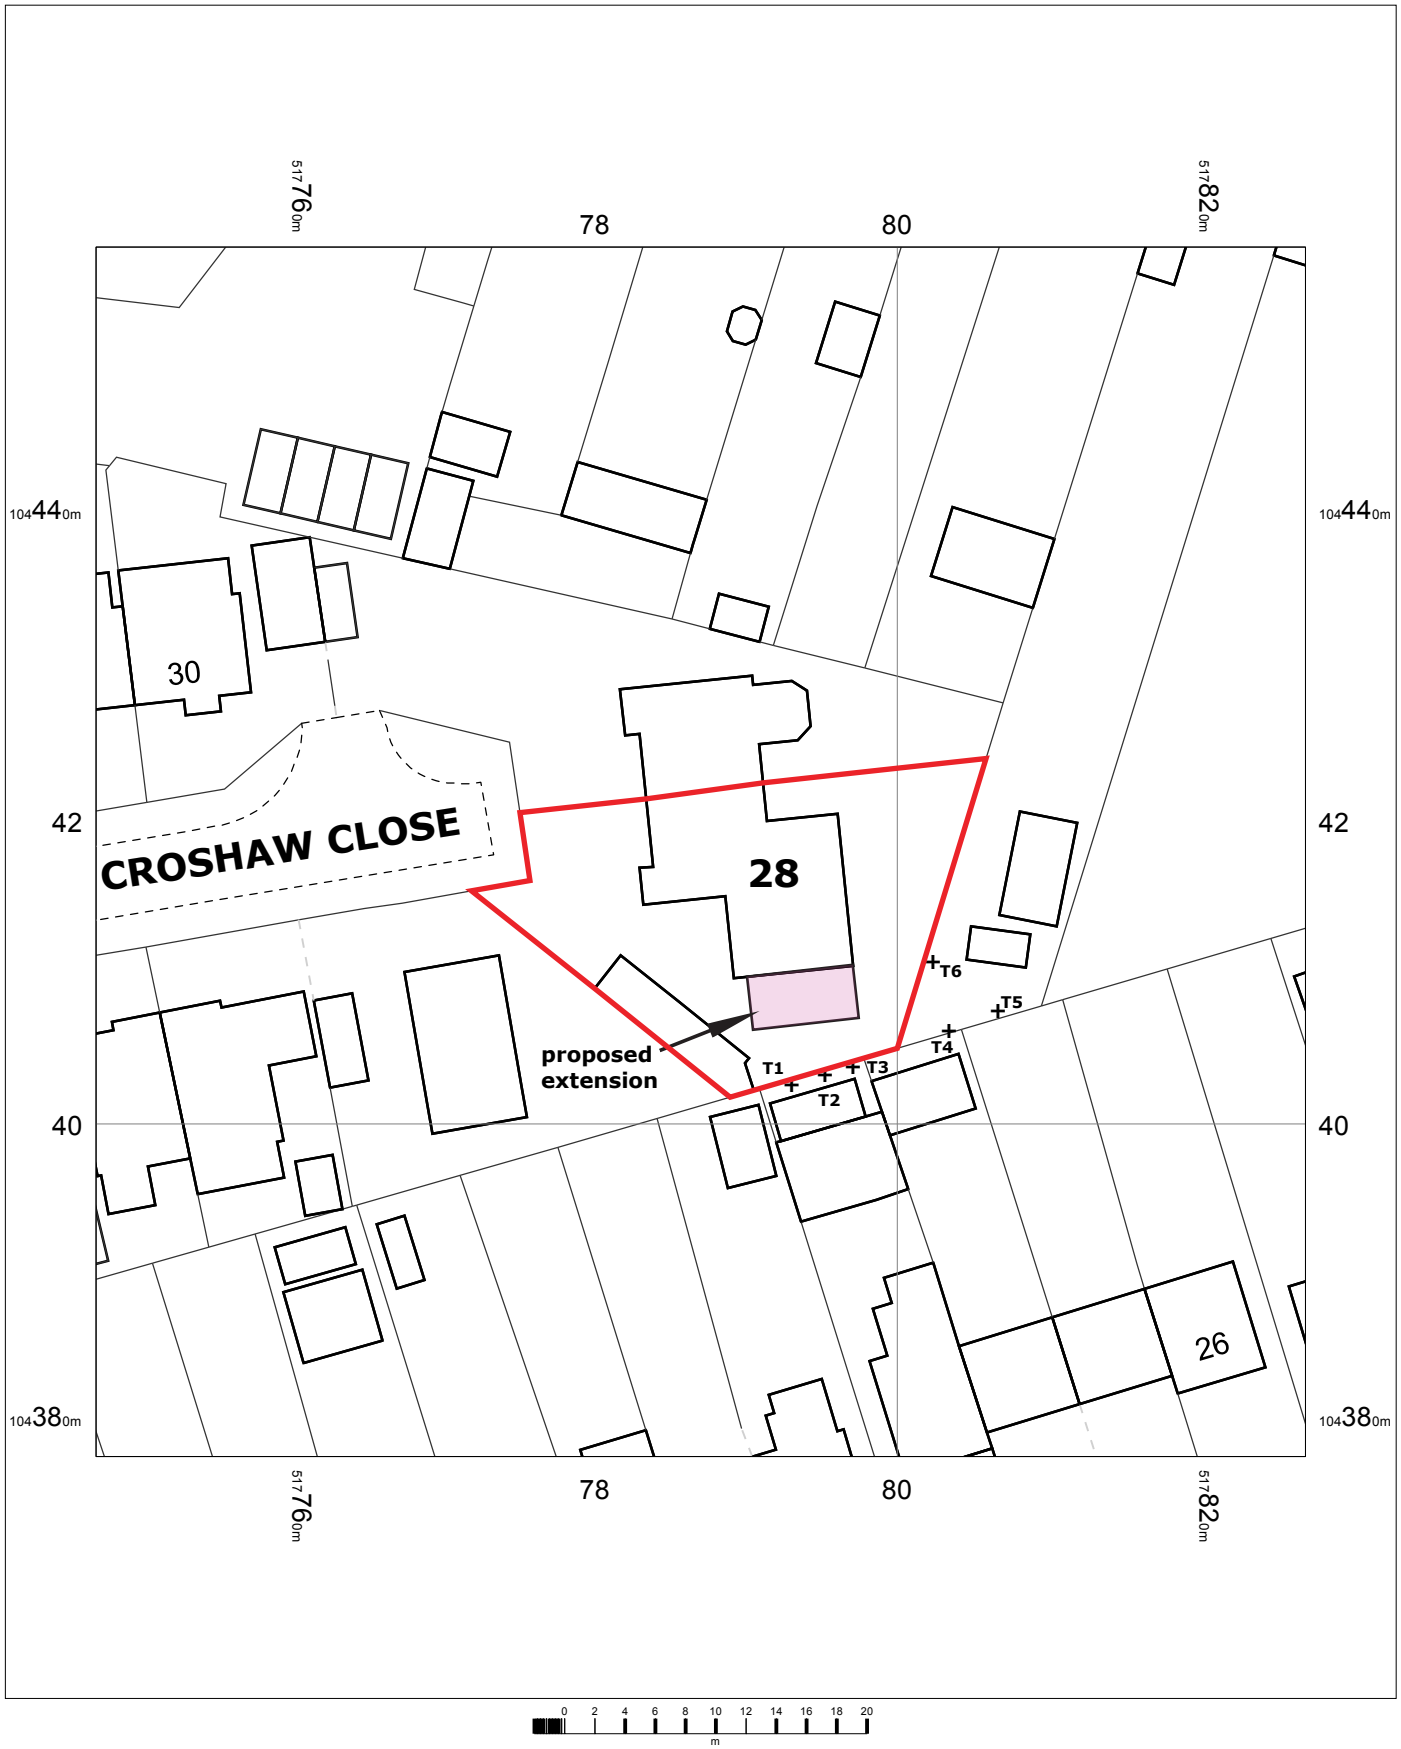

TREE SCHEDULE

T1 - beech
T2 - beech
T3 - beech
T4 - spruce
T5 - poplar
T6 - leylandii

OS MasterMap 1250/2500/10000 scale
Wednesday, November 12, 2025, ID: CM-01250225
www.centremapslive.co.uk

1:500 scale print at A4, Centre: 517787 E, 104418 N

©Crown Copyright Ordnance Survey. Licence no. AC0000849896

N

Wayne Gander MCIAT
Chartered Architectural Technologist
98 Durrington Lane, Worthing,
West Sussex BN13 2RQ
M 07808 887896
E waynegander08@gmail.com

CIAT CHARTERED PRACTICE