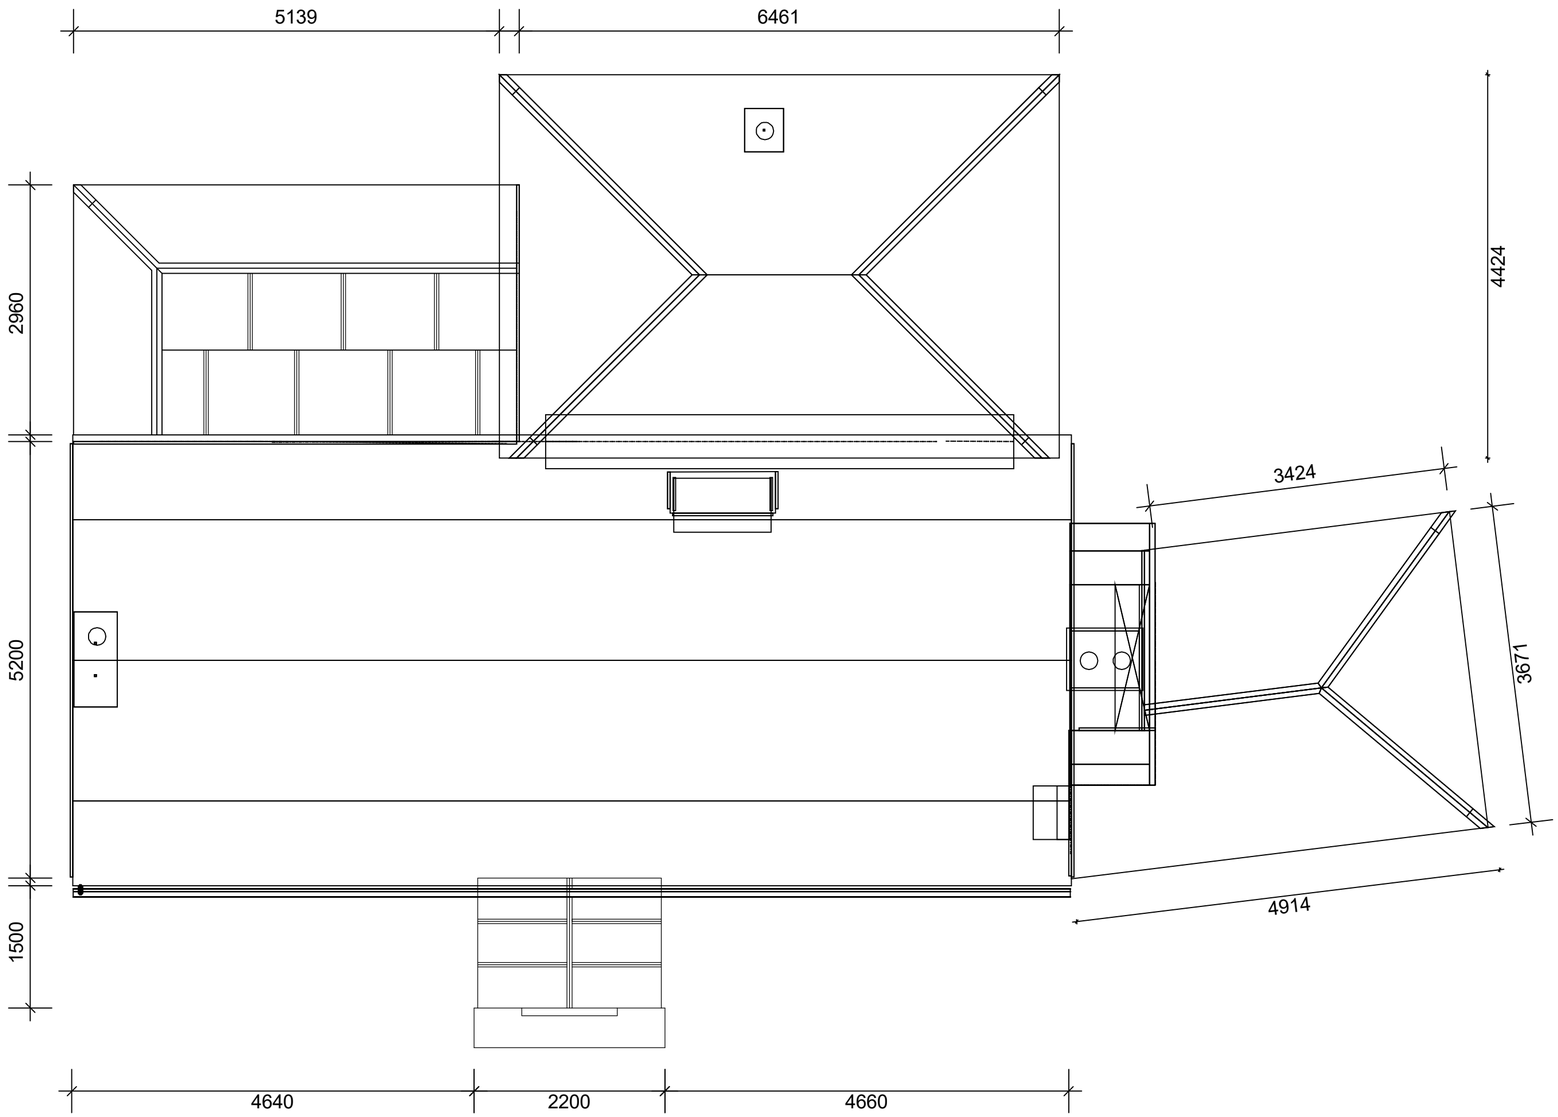

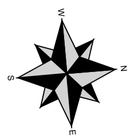



Drawing Title: Proposed roof plan	
Project Name: Planning Permission & Listed Building Consent Application	
Address: Salvington Nurseries, Half Moon Lane, Worthing, BN13 2EN	
Owners: Mr & Mrs M Ribbans	
Date: 07/07/2022	Scale: 1:50 at A2
Drawing No: MR/BR/06	Sheet No: 1
Drawn By: Mark Ribbans © 2022	