



SITE PLAN
(existing)
Scale 1:500

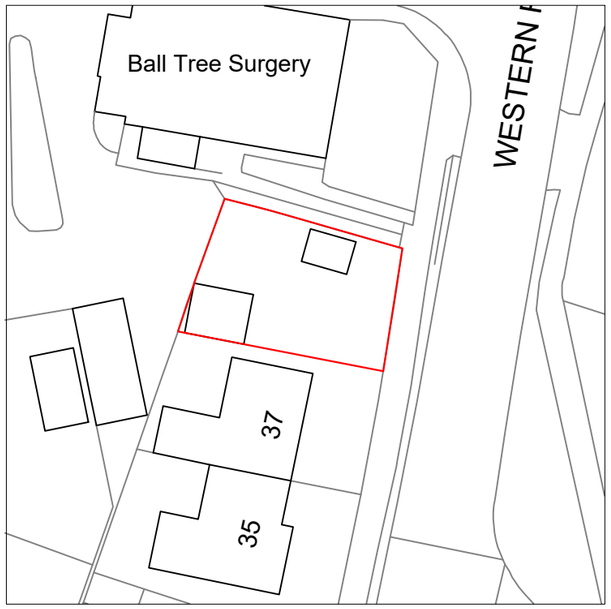

SITE PLAN
(proposed)
Scale 1:500

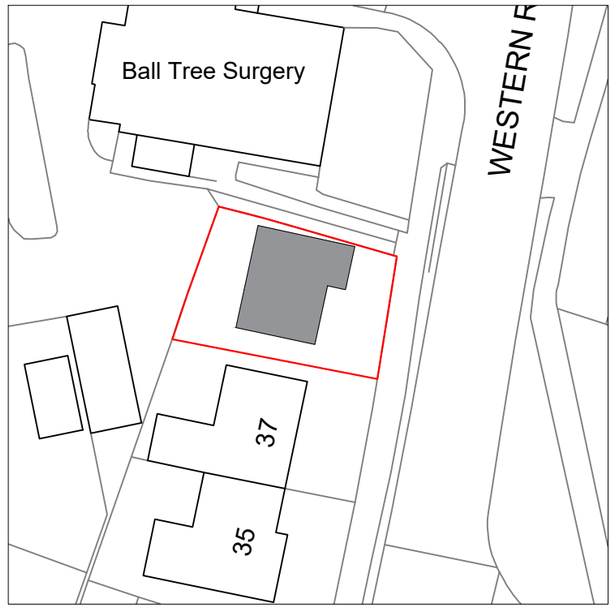



PS DESIGNS

71-75 Shelton Street, Covent Garden, London, WC2H 9JQ
Tel: +44 330 133 4585
Email: info@designsps.co.uk
www.designsps.co.uk

NOTES RELATING TO THIS DRAWING

ALL DIMENSIONS ARE TO BE CHECKED ON SITE PRIOR TO COMMENCEMENT OF ANY WORKS, AND ANY DISCREPANCIES REPORTED IMMEDIATELY TO THE ARCHITECT/DESIGNER.

THIS DRAWING IS TO BE READ IN CONJUNCTION WITH ALL OTHER DESIGN TEAM DETAILS AND SPECIFICATIONS.

DO NOT SCALE FROM DRAWINGS, EXCEPT FOR THE PURPOSES OF PLANNING ASSESSMENT.

Rev.	Description	By	Chkd.	Date
P1	ISSUE FOR INFORMATION	SPS	SPS	OCT 22
P2	ISSUE FOR INFORMATION	SPS	SPS	JAN 23

Title:	ISSUE FOR INFORMATION		
Client:	PHILIP MOORE		
Project:	LAND NORTH OF 37 WESTERN ROAD NORTH, LANCING, BN15 9UX		
Drawing:	SITE PLAN		
Drawn:	SS	Chkd:	SS
Drawing Status:	PLANNING ISSUE	Rev.	P2
Scale:	Noted @ A3	Date	JAN 23
Job No.	PSD/2022/271	Drawing No.	A05