


proposed new roof hatched red

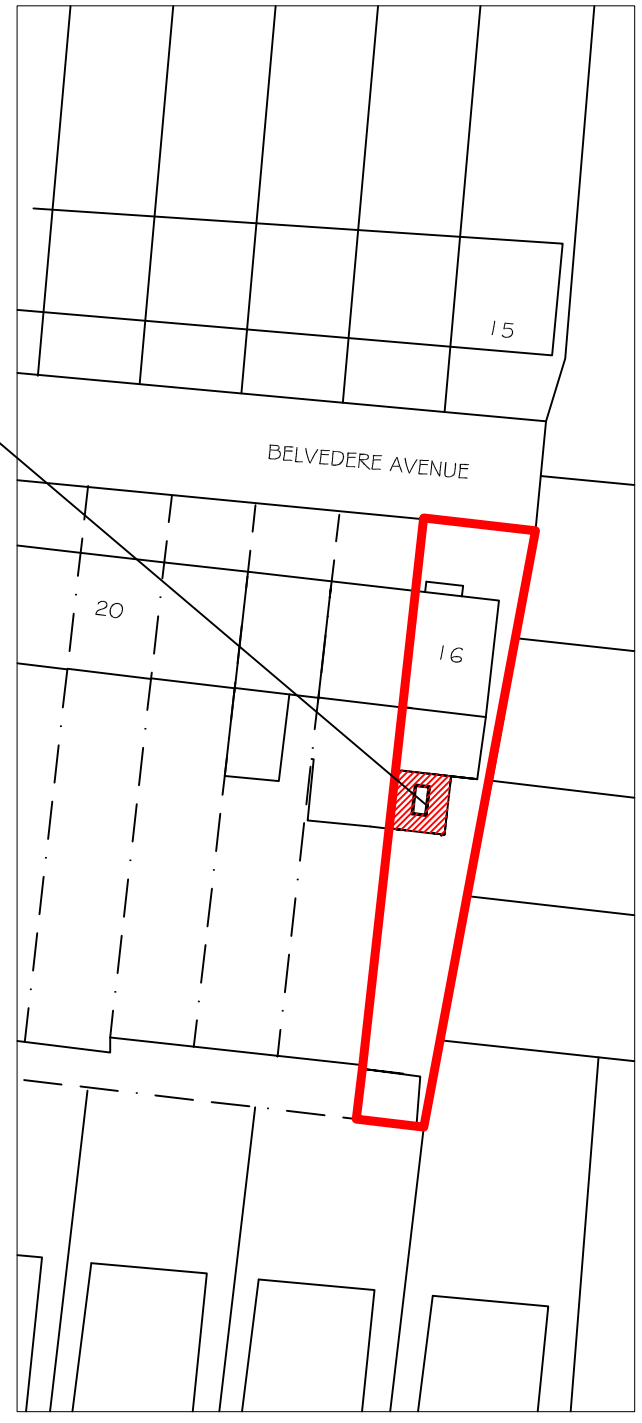


BLOCK PLAN 1:500

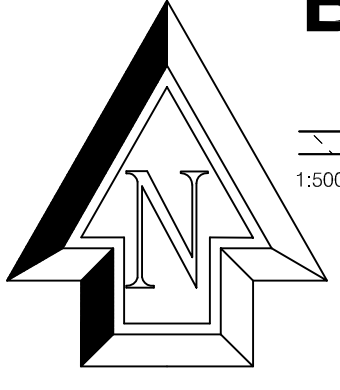


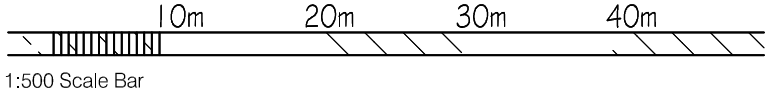


1:500 Scale Bar

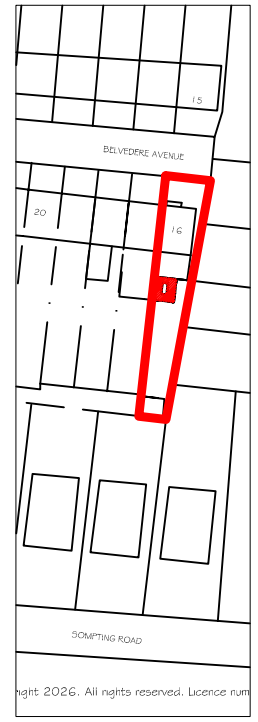

Location PLAN 1:1250

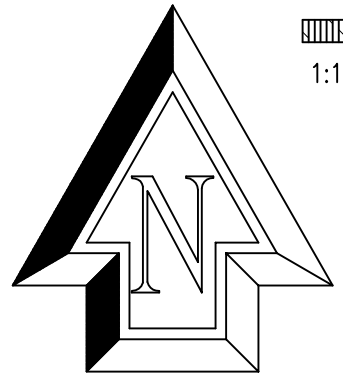

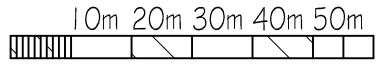

1:1250 Scale Bar

Note: All dimensions to be checked on site.

Project:
Proposed works at:
16 Belvedere Avenue Sompting

Title:
BLOCK & Location PLAN

Client:

Scale:
1:500, 1:1250 @ A3 paper size

Date:
21.1.2026

Drawn:

Drg. No.
04

Rev'n