N

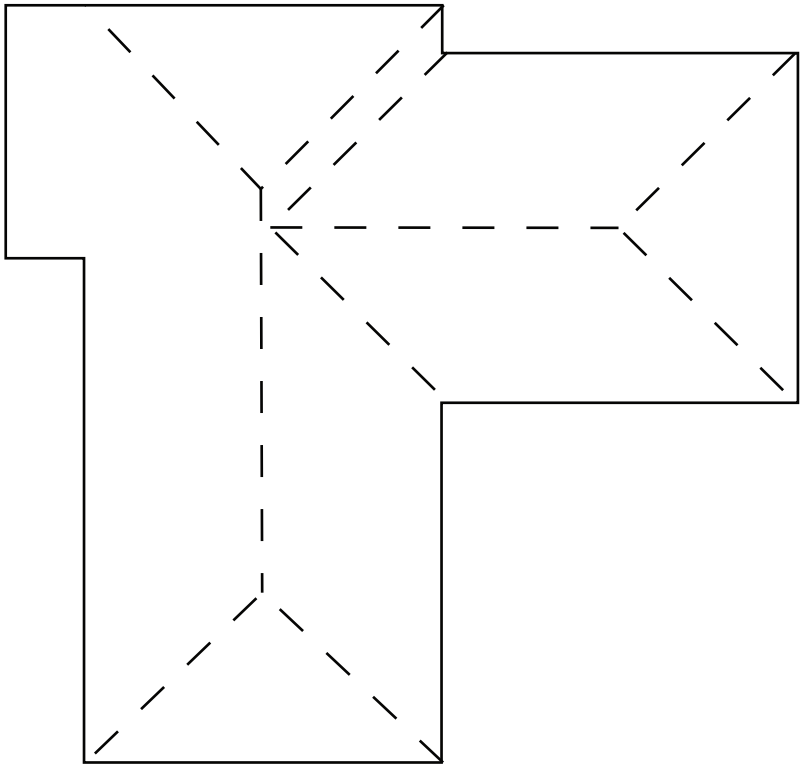

EXISTING ROOF PLAN. SCALE 1-100

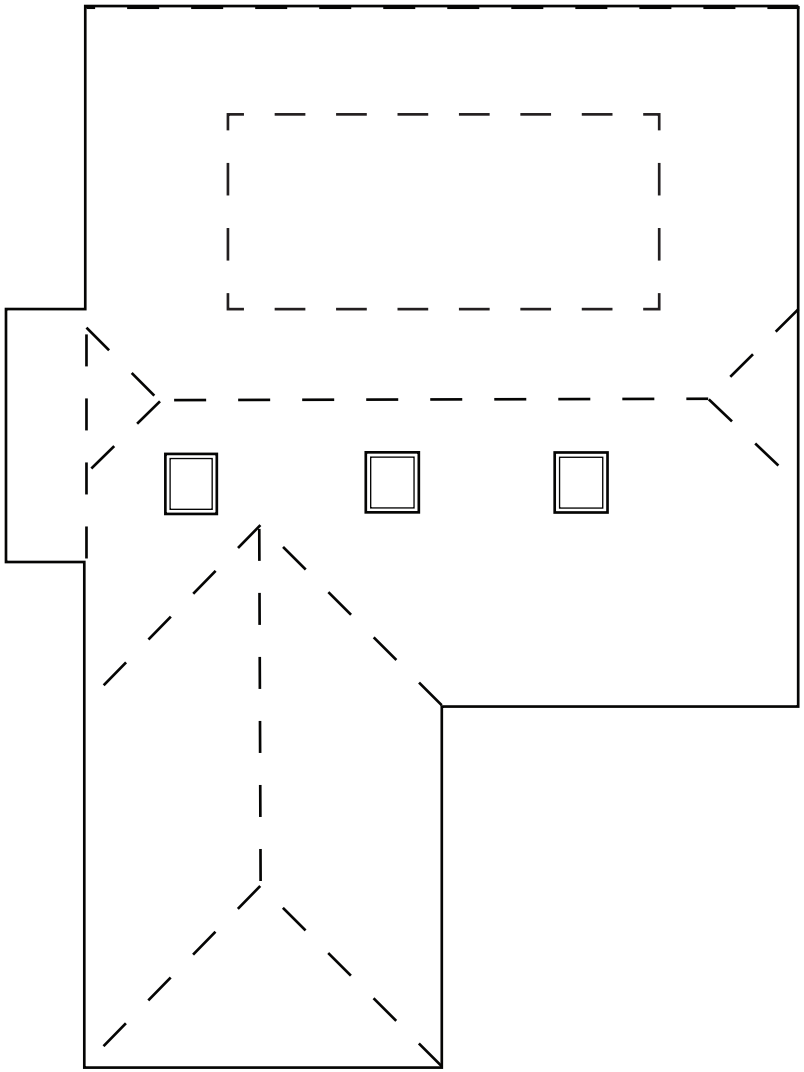

PROPOSED ROOF PLAN. SCALE 1-100

1m 2m 3m 4m 5m 6m 7m 8m 9m 10m

1:100 Scale Bar

© copyright-N. LACEY

33 LIME TREE AVENUE
WORTHING

Drawing Title:
EXISTING & PROPOSED ROOF PLANS

ROOF PLAN. SCALE 1:100

ROOF PLANS	SCALE	1:100	A4	Drawing No.- **33LTA.RP**	Rev:1	**Date:- 17-11-2025**