
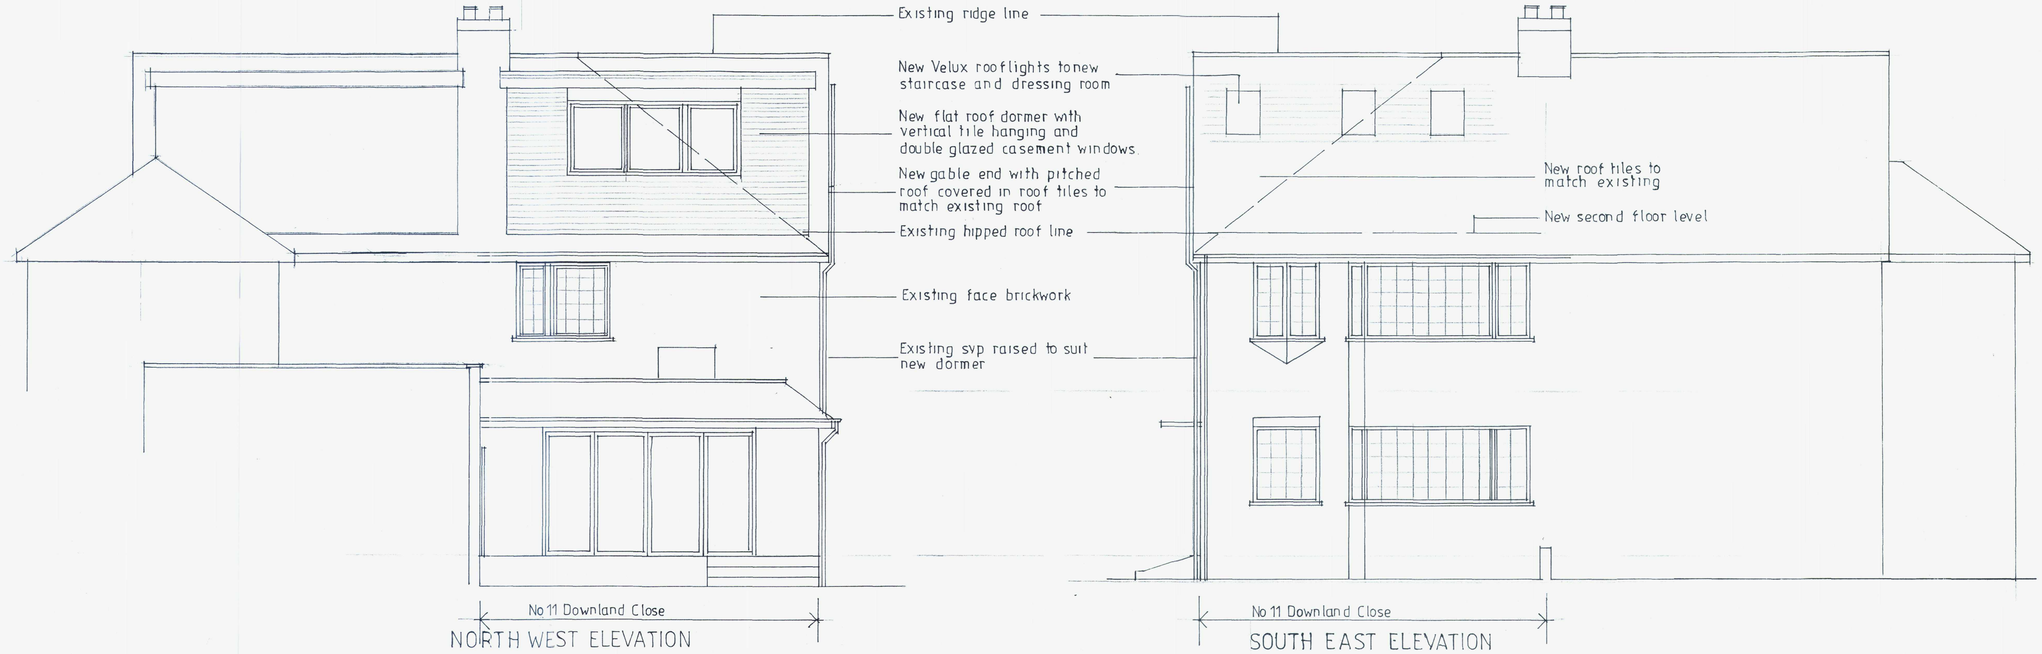


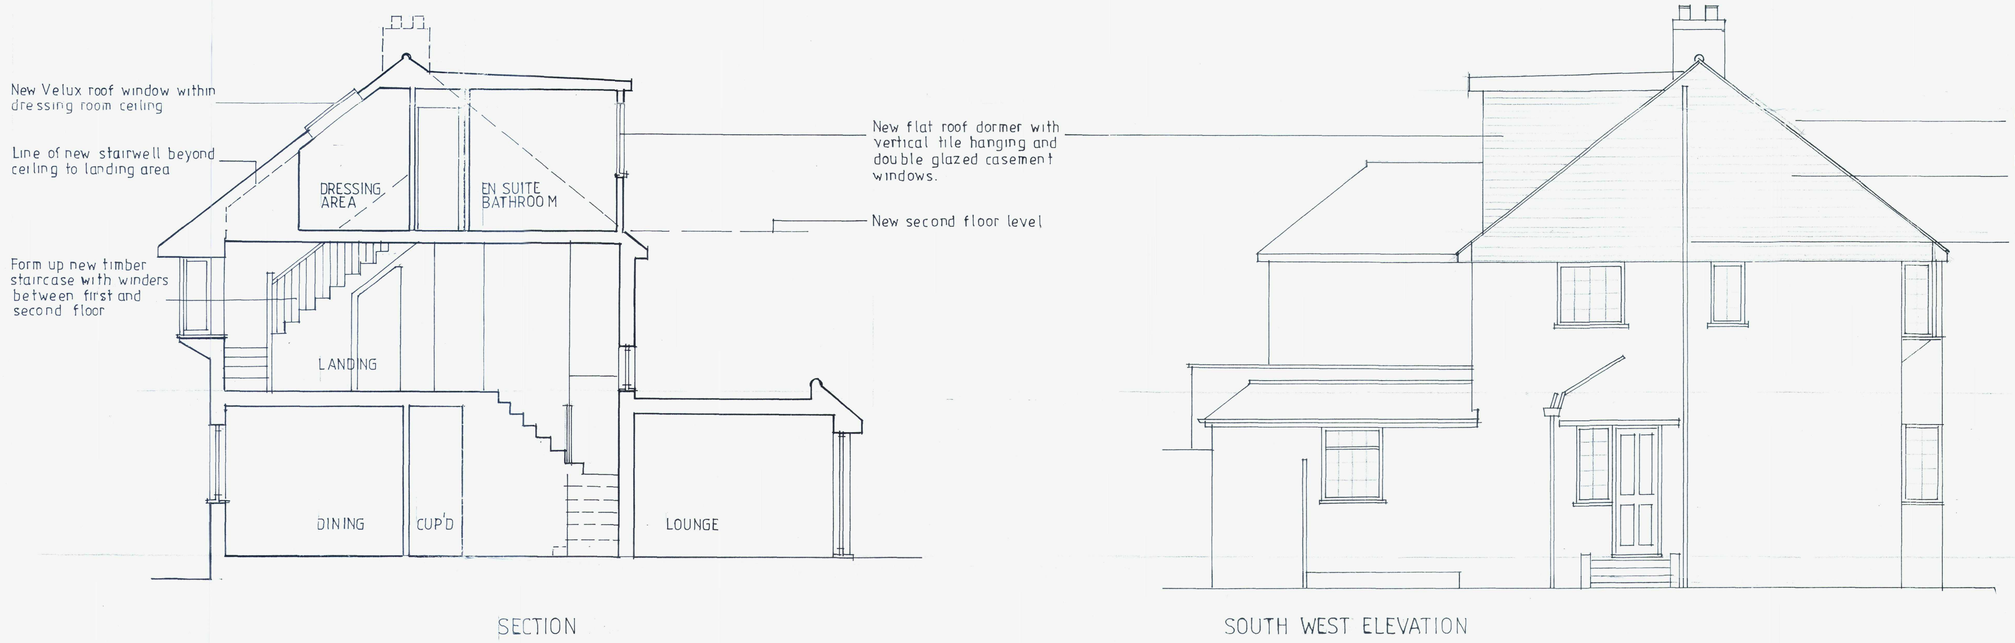

ADUR & WORTHING PLANNING SERVICES

PLAN | AWDM/0170/18

DATE VALID | 19 Feb 2018

11 DOWNLAND CLOSE
SOUTHWICK
WEST SUSSEX

PROPOSED ELEVATIONS AND SECTION

SCALE 1:50
DWG NO. D3
DATE JANUARY 2018

SCALE BAR
0 1 2 3 4 5
metres.

SUSSEX LOFTS CONSTRUCTION LTD.
tel no. 07500 947 240