

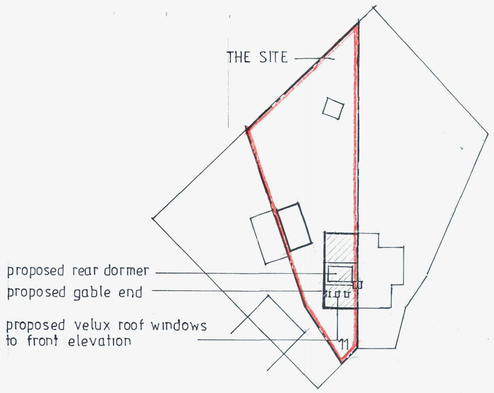


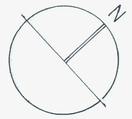


SCALE BAR
0 10 20 30 40 50
metres


BLOCK PLAN
SCALE 1:500

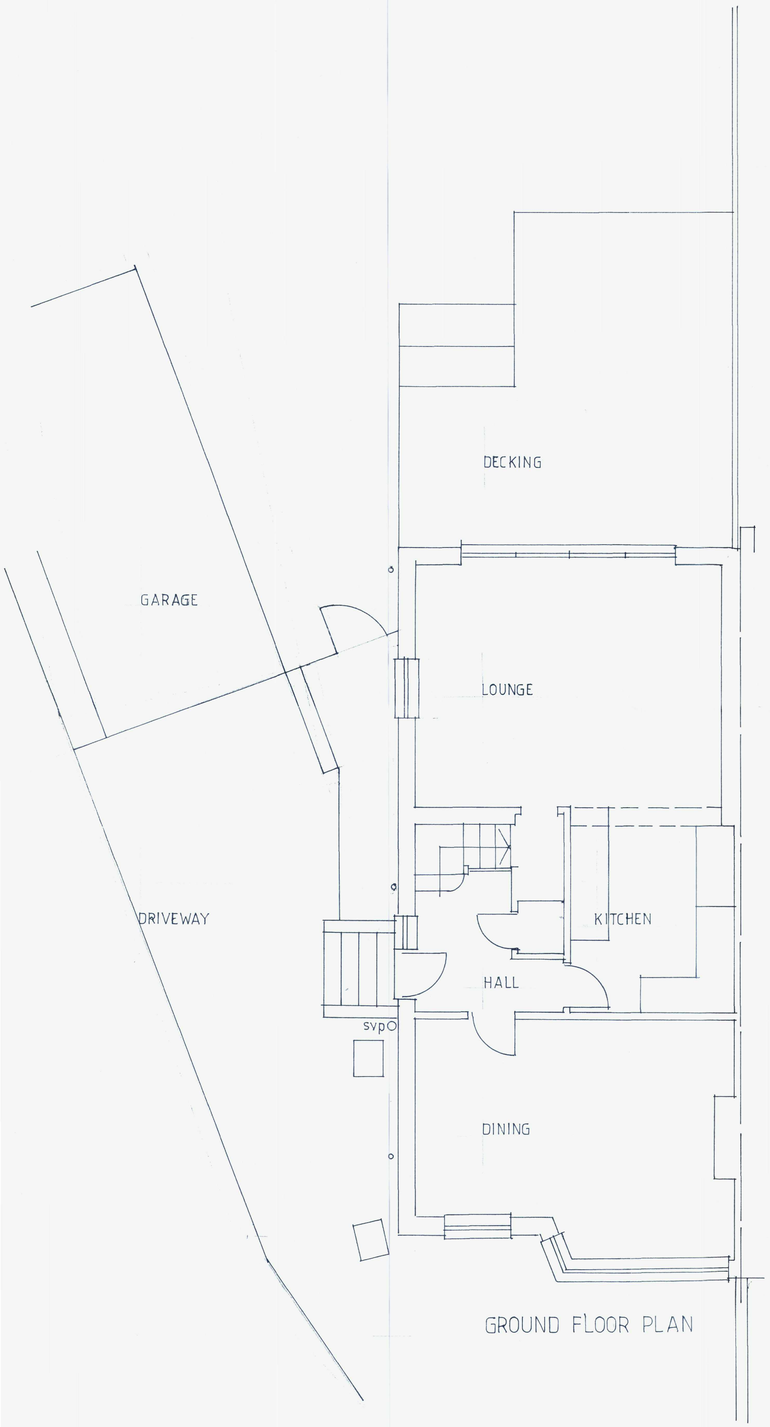


GROUND FLOOR PLAN

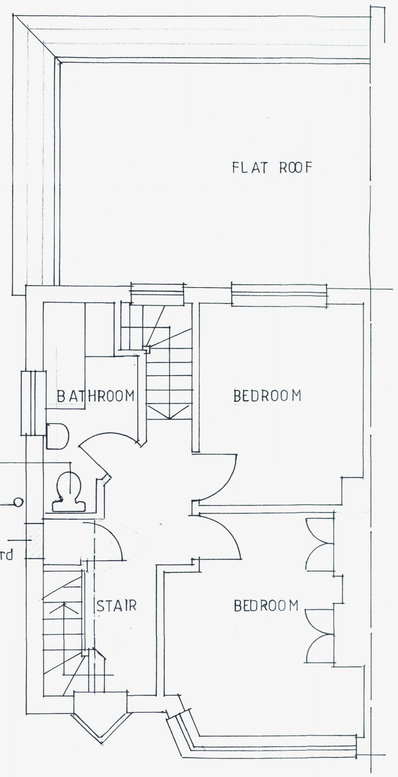

FIRST FLOOR PLAN

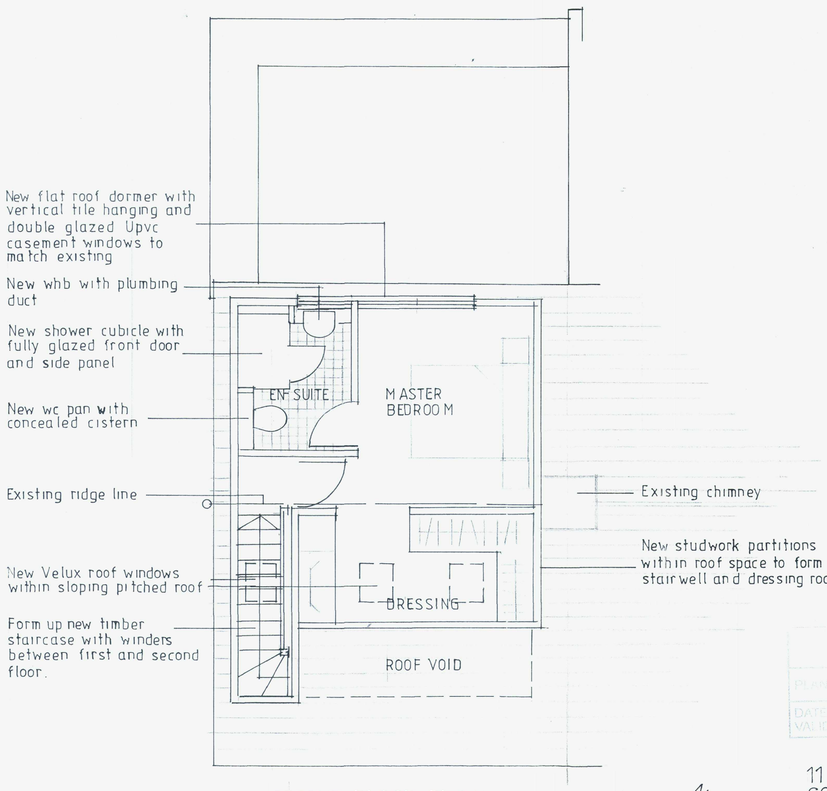

SECOND FLOOR PLAN

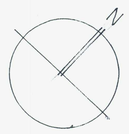

SCALE BAR
0 1 2 3 4 5
metres

ADUR & WORTHING PLANNING SERVICES
PLAN AWDM/0170/18
DATE VALID 19 FEB 2018

11 DOWNLAND CLOSE
SOUTHWICK
WEST SUSSEX

PROPOSED PLANS

SCALE 1:50
DWG NO. D2
DATE JANUARY 2018

SUSSEX LOFTS CONSTRUCTION LTD
tel no. 07500 947 240