

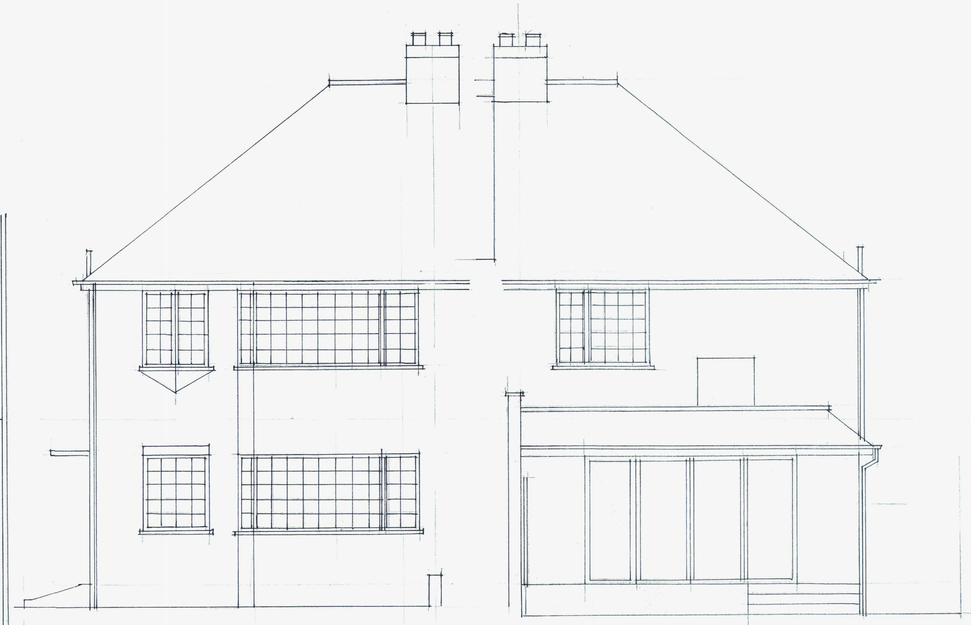


SOUTH EAST ELEVATION

NORTH WEST ELEVATION

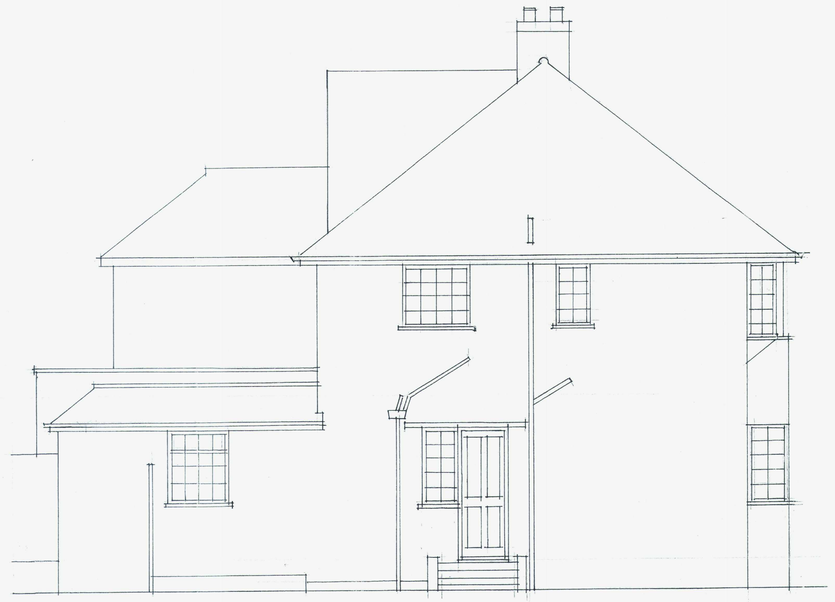


SOUTH WEST ELEVATION

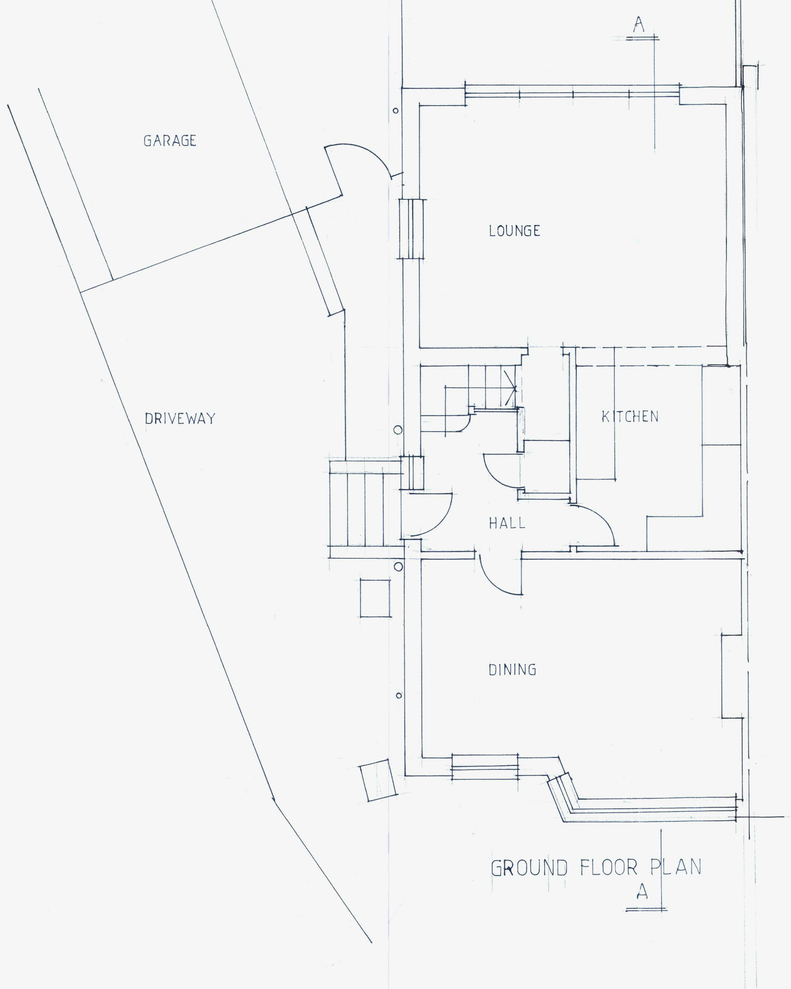


GROUND FLOOR PLAN

A

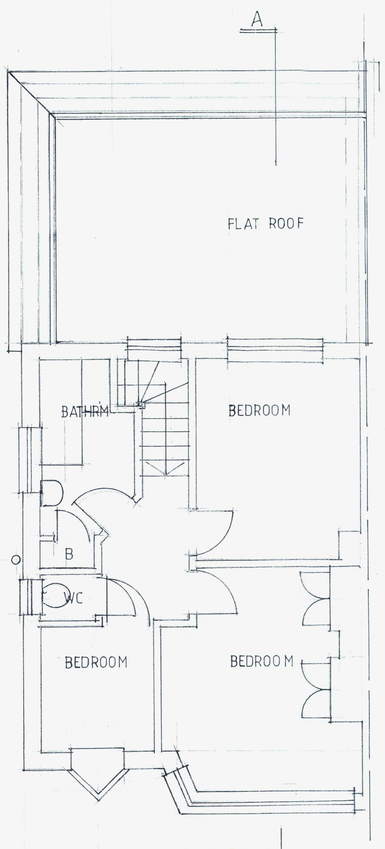


FIRST FLOOR PLAN

A

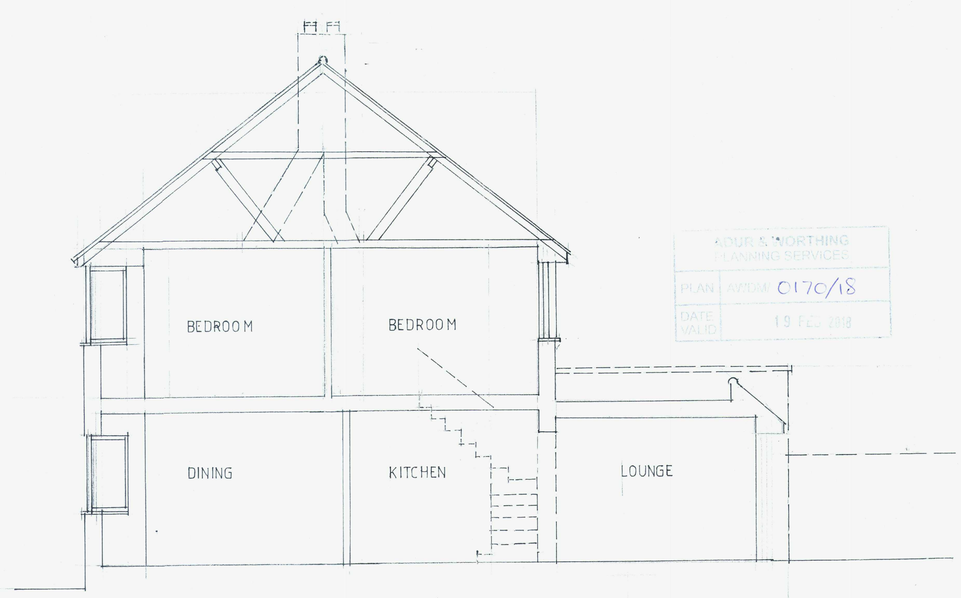

SECTION A-A

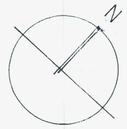

SCALE BAR

0 1 2 3 4 5

metres

ADUR & WORTHING PLANNING SERVICES

PLAN AWDM/0170/18

DATE VALID 19 FEB 2018

11 DOWNLAND CLOSE
SOUTHWICK
WEST SUSSEX

EXISTING PLANS ELEVATIONS AND SECTION.

SCALE 1:50
DWG. NO. D1
DATE DECEMBER 2017

SUSSEX LOFTS CONSTRUCTION LTD.
tel no. 07500 947 240