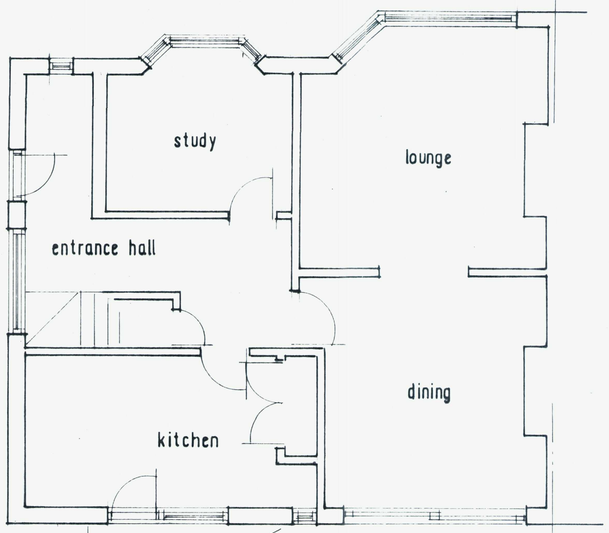

1 5

1:50@ A1

EXISTING GROUND FLOOR PLAN.

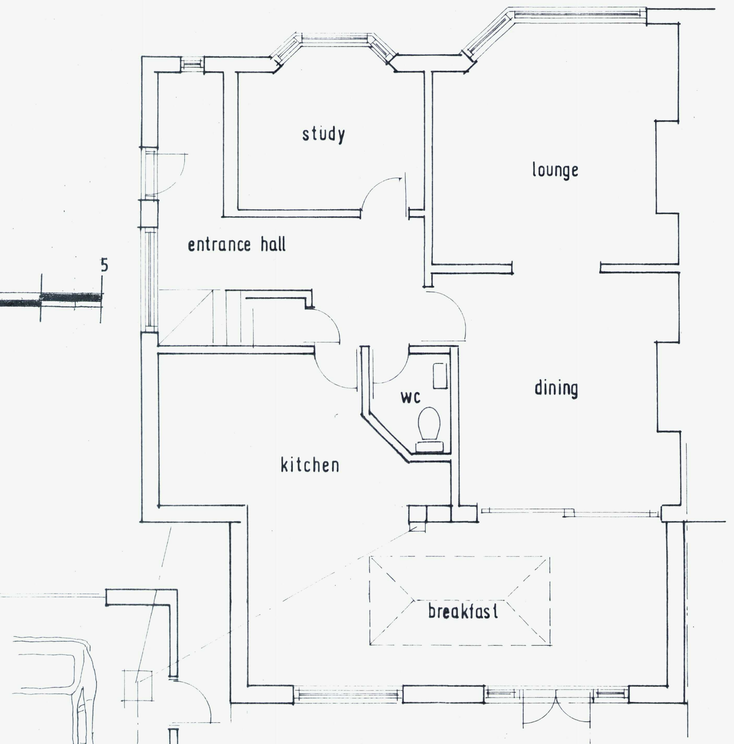

PROPOSED GROUND FLOOR PLAN.

ADUR & WORTHING
PLANNING SERVICES
PLAN AWDM/ 0206/18
DATE VALID 20 FEB 2018

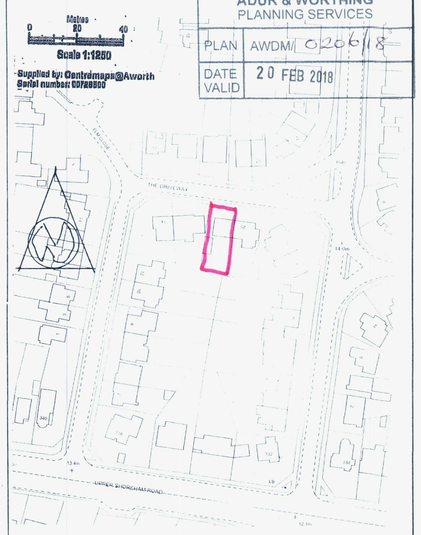

LOCATION PLAN 1:1250.

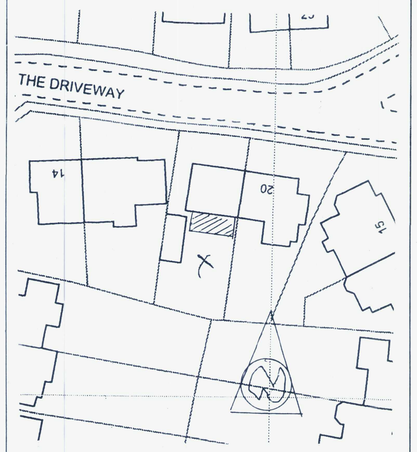

BLOCK PLAN 1:500.

0 25 50

1:500@ A1

GLAZING AREA;

Existing glass area = 9.5m².
25% of new floor area = 4.7m².
Allowable glazing area = 14.2m².
Proposed glazing area = 11.4m².

EXISTING ELEVATIONS;

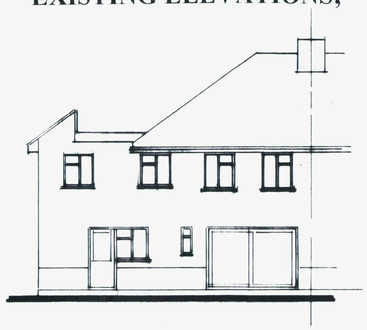

SOUTH.

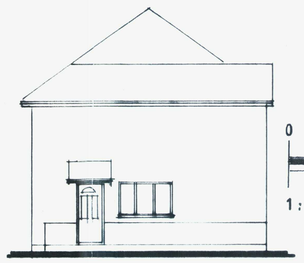

WEST.

0 5 10

1 : 100 @ A1

PROPOSED ELEVATIONS:



SOUTH.

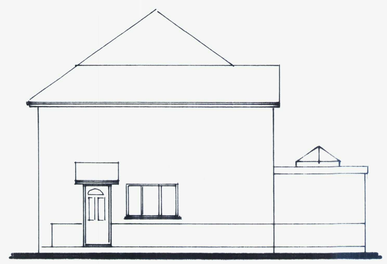

WEST

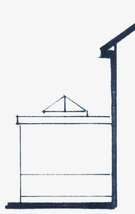

EAST.

rev'n	date	details	by	chkd

ALAN RYRIE.

Telephone; 01293 452692.

contract

MRS. G. MILLER,
18, THE DRIVEWAY,
SHOREHAM BY SEA.

EXTENSION.

scale 1:50, 1:100	date JAN 2018	by	checked
job no.	drawing no. GM 01.		rev.

REPROPOINT 3193