

DO NOT SCALE THIS DRAWING OR INTERROGATE AUTOCAD DRAWING FILE.
CONTRACTORS WILL BE HELD RESPONSIBLE FOR TAKING AND CHECKING ALL CRITICAL DIMENSIONS ON SITE.
© CROWTHER ASSOCIATES ARCHITECTS LLP © - ALL RIGHTS RESERVED

rev	date	amendment	dwn	chkd
D	31/01/18	Canopy setting out amended to new design	ic	rm

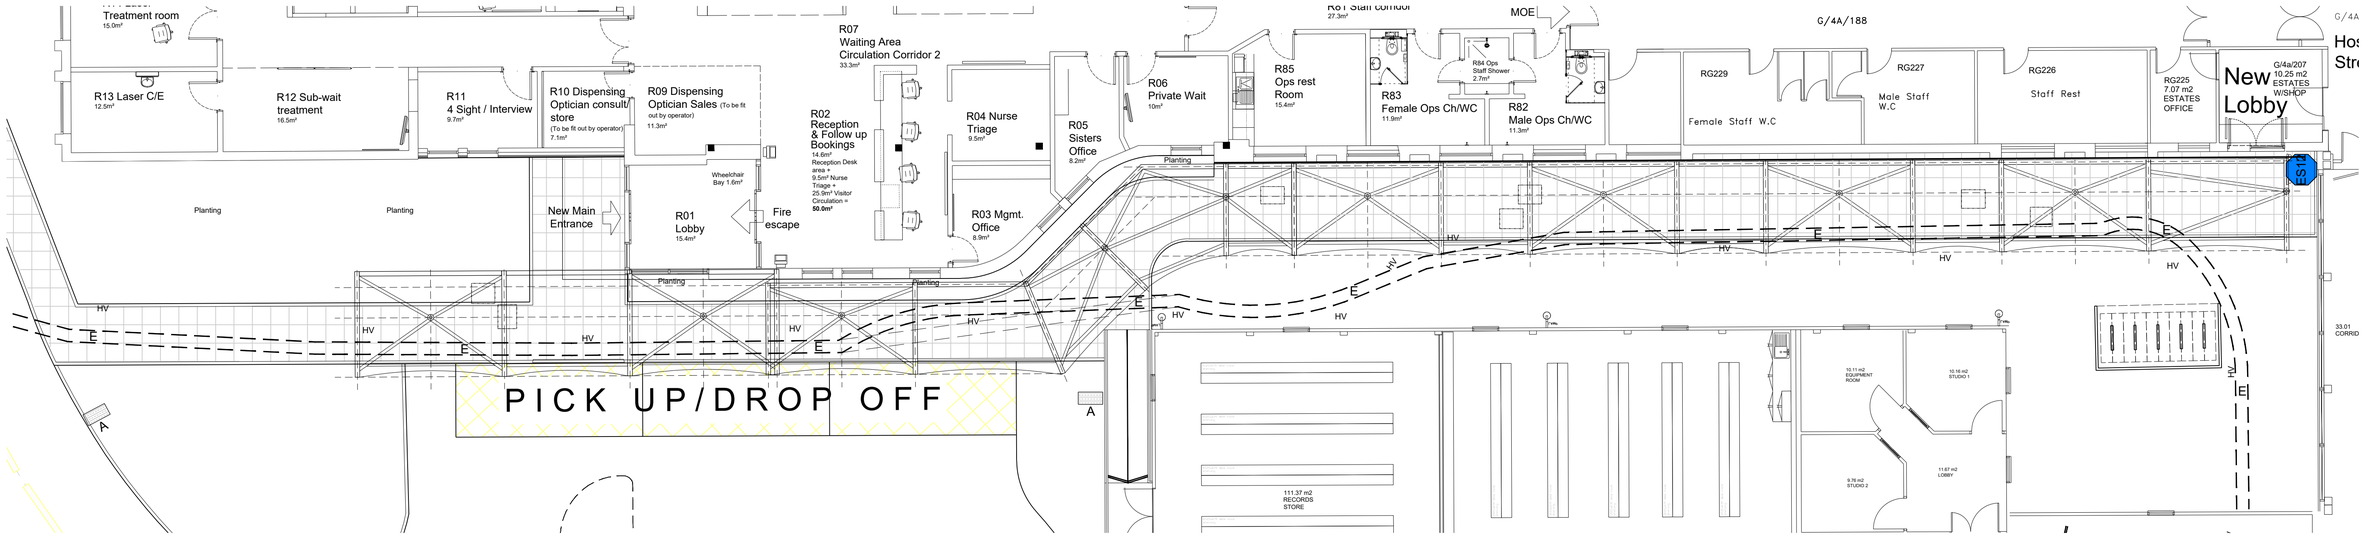

Ground Plan - Entrance E - West - Canopy

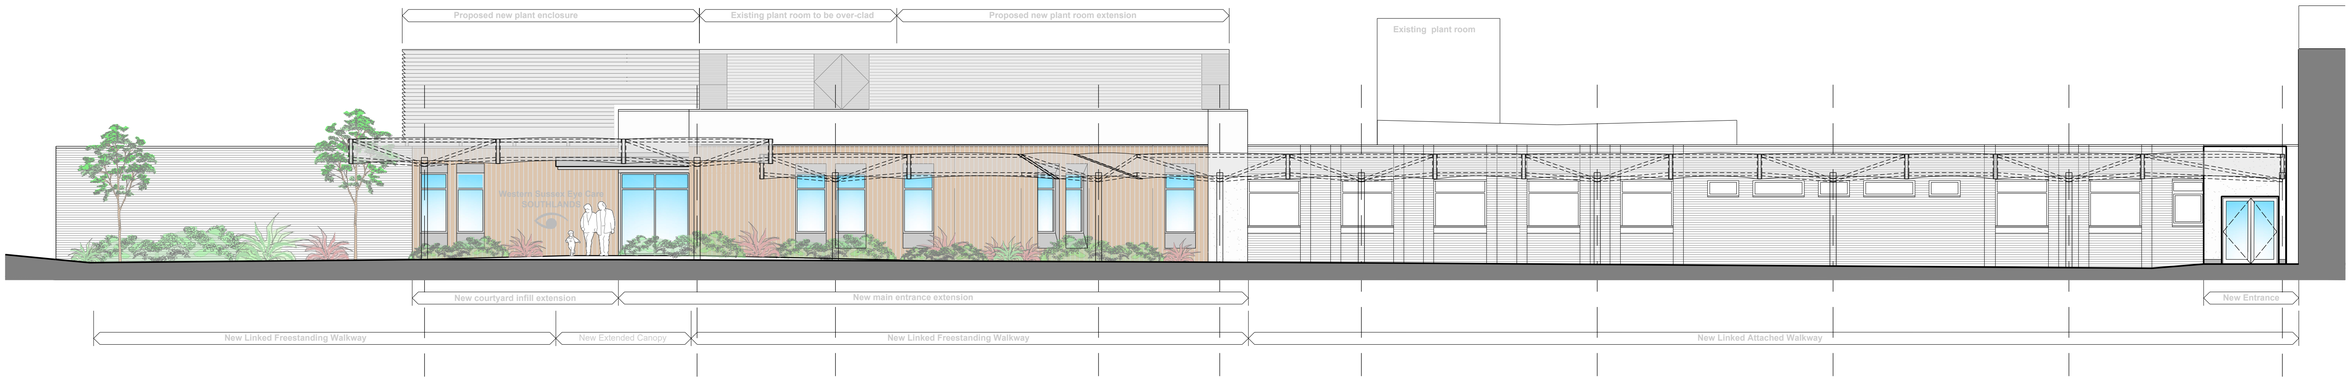

Front Elevation - Entrance E - West - Canopy

Scale in Metres
0 1 2 3 4 5 10

CROWTHER ARCHITECTS ASSOCIATES CROWTHER ASSOCIATES ARCHITECTS LLP PELHAM HOUSE 25 PELHAM SQUARE BRIGHTON BN1HET T: 01273 695535 www.crowtherassociates.co.uk	DRAWING Entrance D&E - West Canopy Plan and Elevation	CLIENT Western Sussex Hospitals NHS Foundation Trust	JOB NO. C-1632	DRAWING NO (90)18	REV. D
		PROJECT External Works Southlands Hospital	SCALE 1:100@A1	DATE August 2017	DRAWN rem