This document is the property of Blackdog and is not to be copied, reproduced, retained or disclosed to any unauthorised person either wholly, electronically or in part without written consent of Blackdog. All copyright is reserved to Blackdog. All drawings, unless otherwise stated are to be considered **'DESIGN INTENT'** drawings must **NOT** in any way be used for construction or final detailed costing. All copyright is reserved to Blackdog unless previously agreed in the agreed proposal.

Revision	Sub	Date
Rev Description No.		
1 - 00000000	00	00/00/00

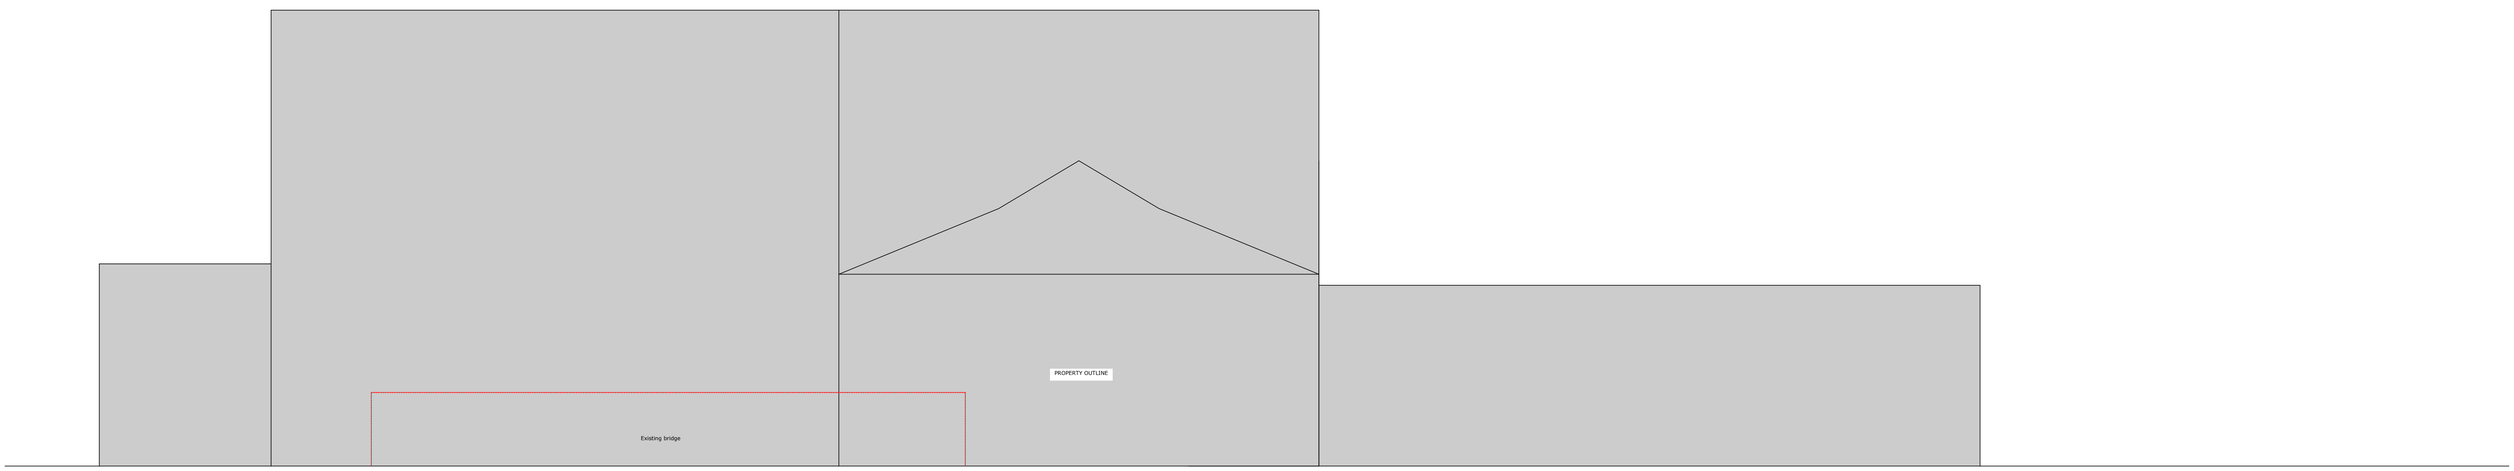

EXISTING NORTH WEST ELEVATION

0m 0.5m 1m 2m



EXISTING SOUTH WEST ELEVATION

0m 0.5m 1m 2m

Blackdog

Restaurant & Bar Design Awards

hello@blackdogdesign.co.uk | blackdogdesign.co.uk | 01279 354 842

Client

Greene King

Project Title

Swiss Cottage,
34 Old Shoreham Rd
Shoreham By Sea BN43 5TD

Drawing Title

EXISTING
EXTERNAL ELEVATIONS
PLANNING

Scale	Date	Drawn By
1 / 50 @ A1	24/09/21	-

Project No.	Drawing No.	Revision
BKDG 071	PL 006	-

copyright Blackdog 2020