SECOND FLOOR

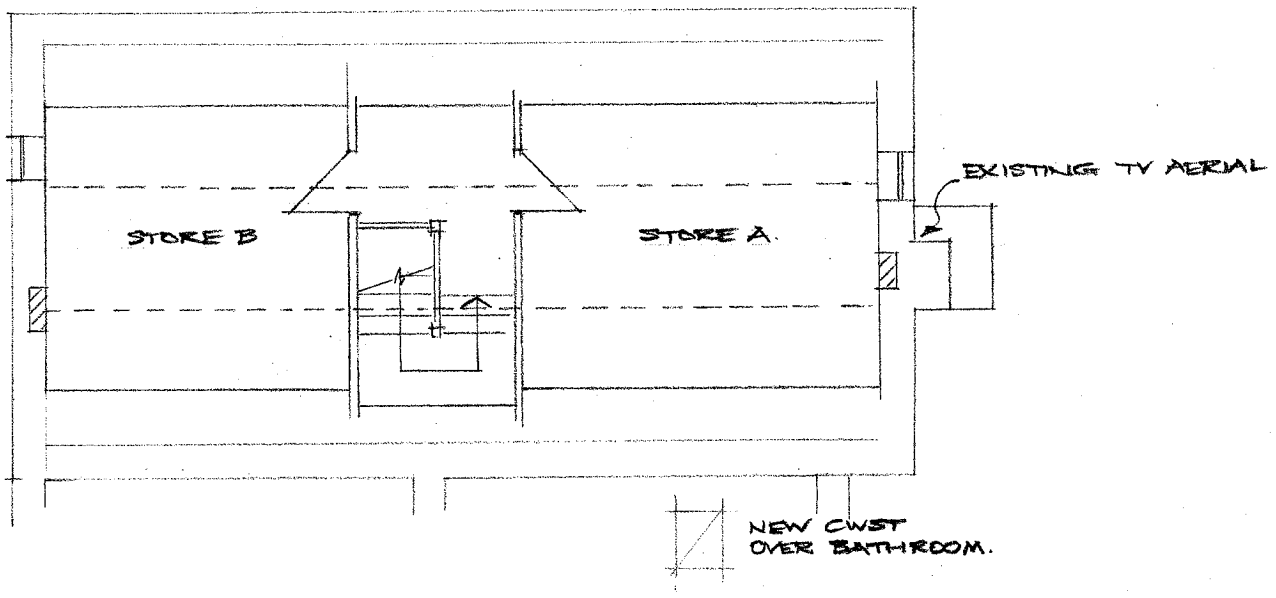

FIRST FLOOR

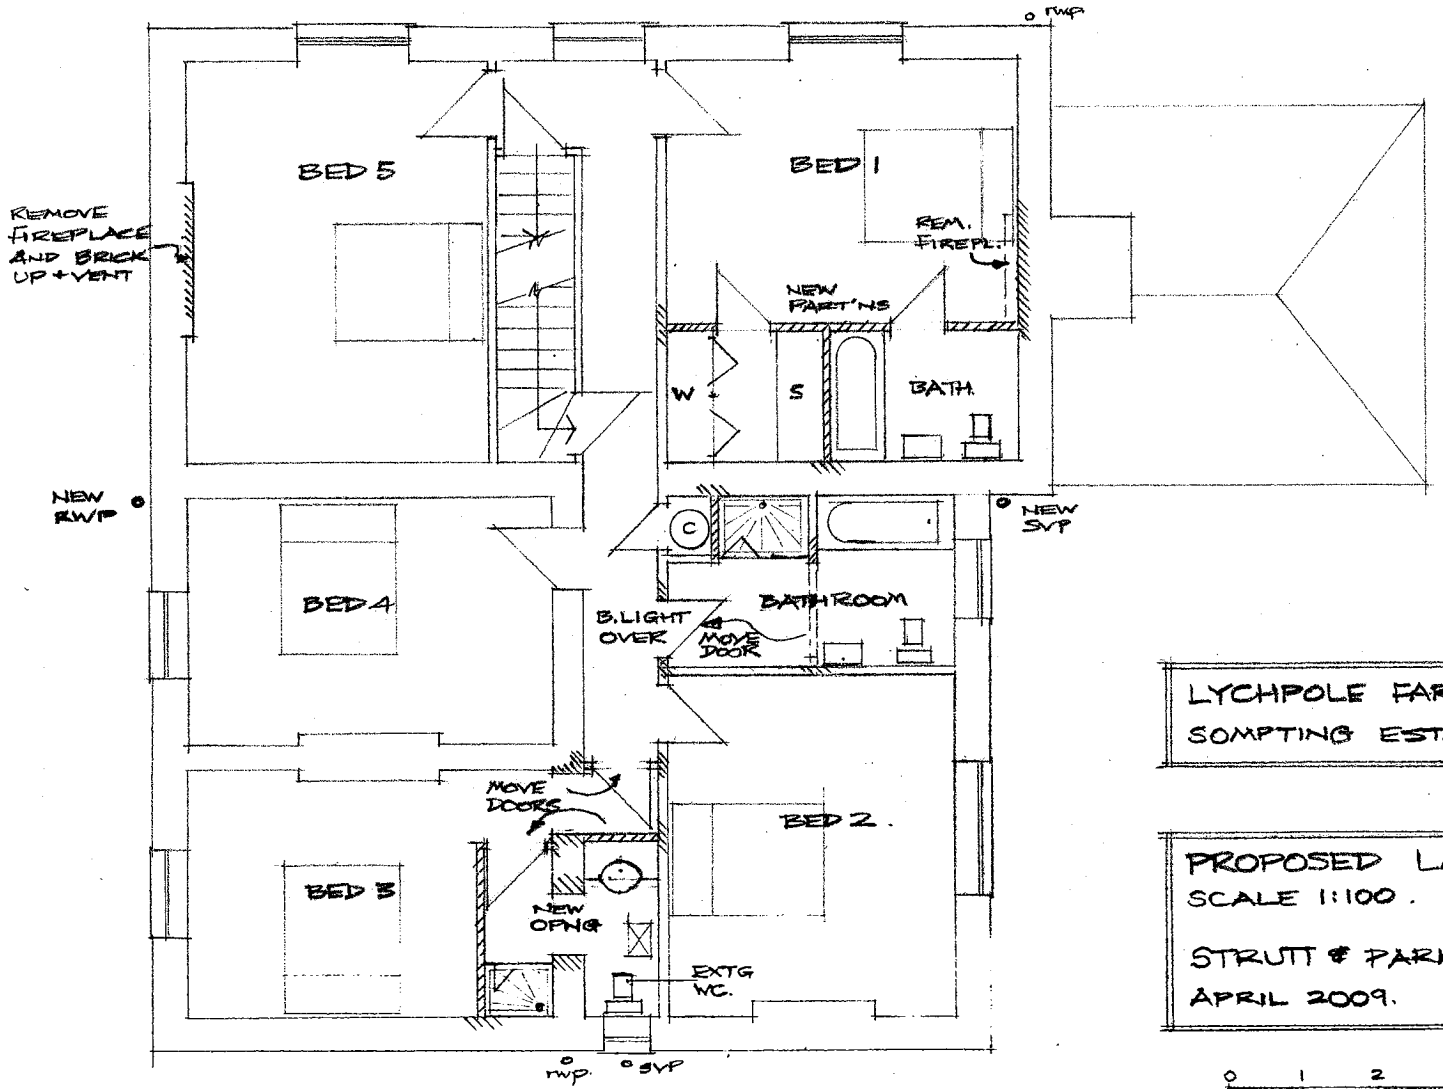

N

LYCHPOLE FARMHOUSE
SOMPTING ESTATE.

PROPOSED LAYOUT
SCALE 1:100. REV: B

STRUTT & PARKER.
APRIL 2009.

0 1 2 3 4 5
SCALE

CELLAR

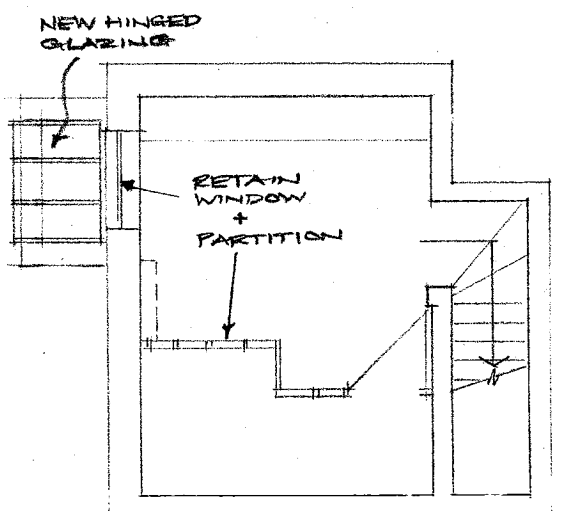

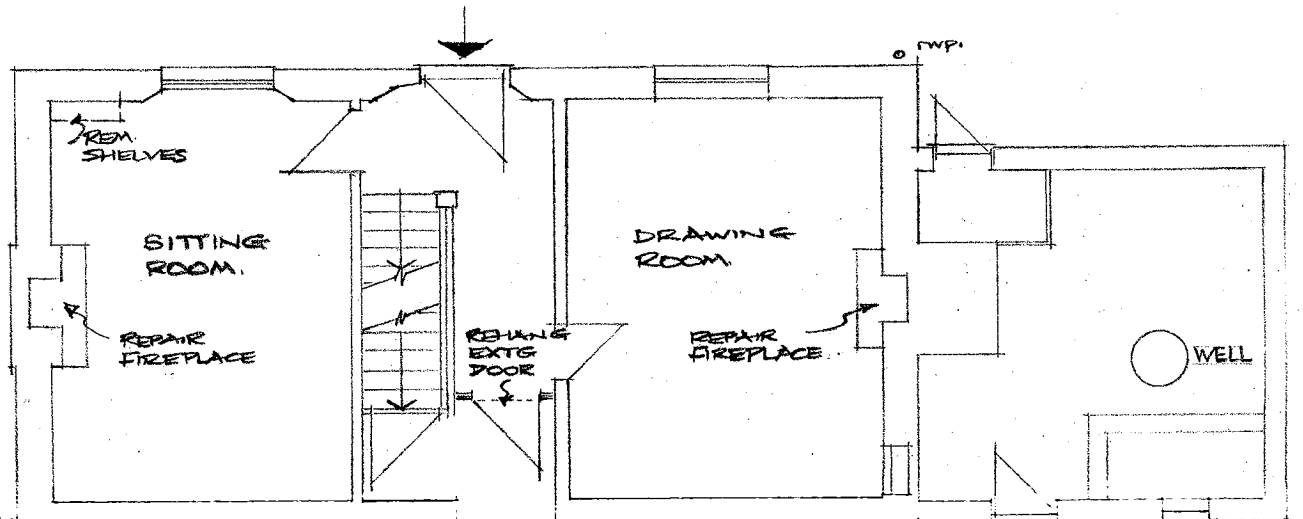

GROUND FLOOR

