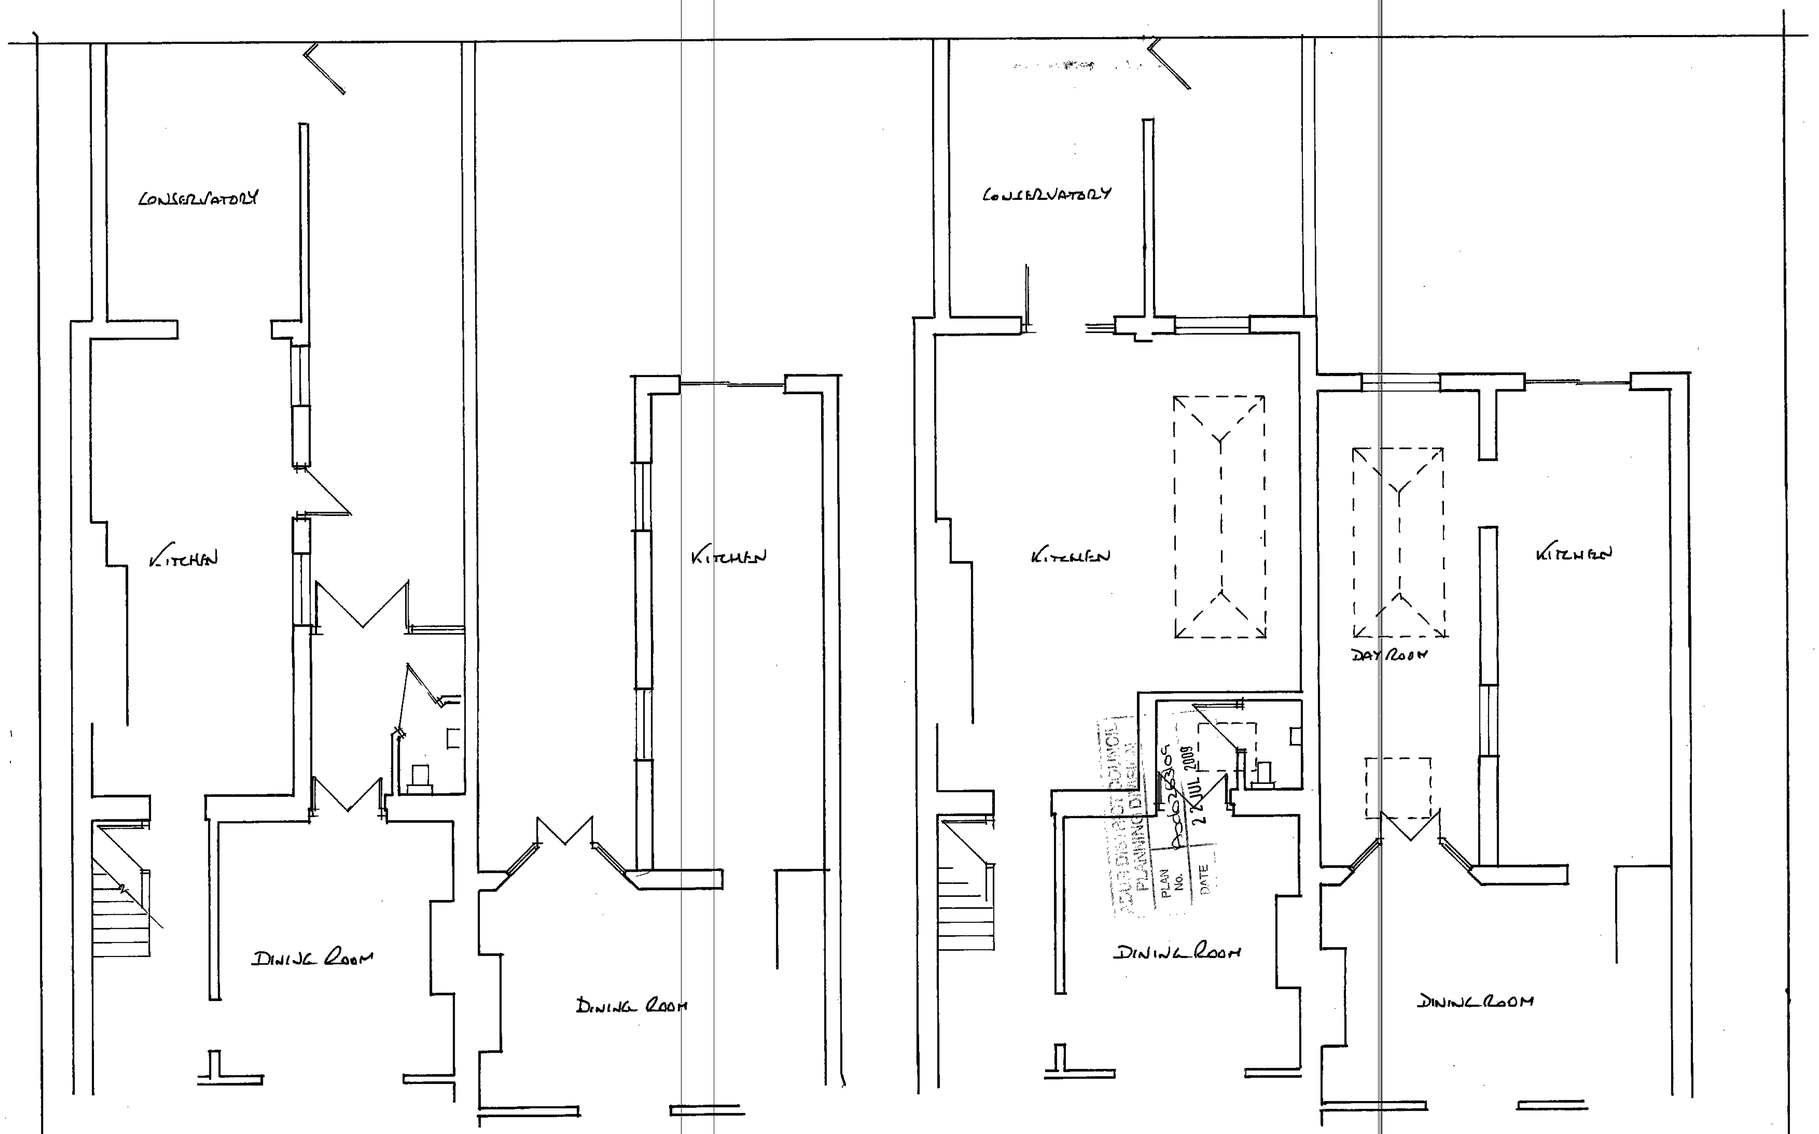

Stephen Bromley Associates Limited
Chartered Building Surveyors

5 West Street, Shoreham-by-Sea, West Sussex BN43 5WF.
Tel: Shoreham-by-Sea (01273) 453230. Fax: (01273) 453696

PROPOSED EXTENSIONS
at
21 & 23 SOUTHDOWN ROAD SHOREHAM BY SEA

Scale 1-50
Dwn June 2009
Dwg No 9056/1