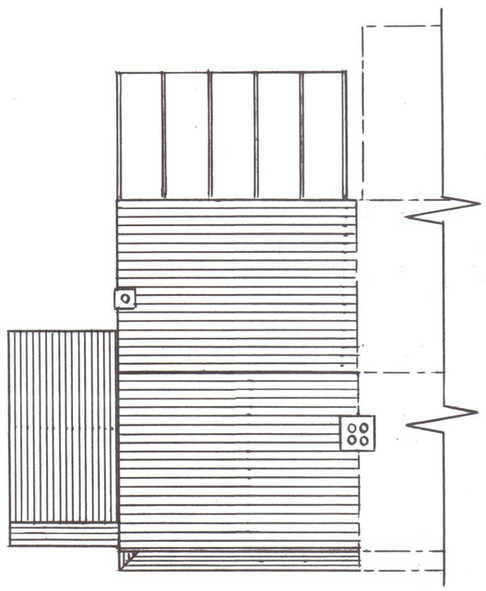

EXISTING ROOF PLAN
1:100

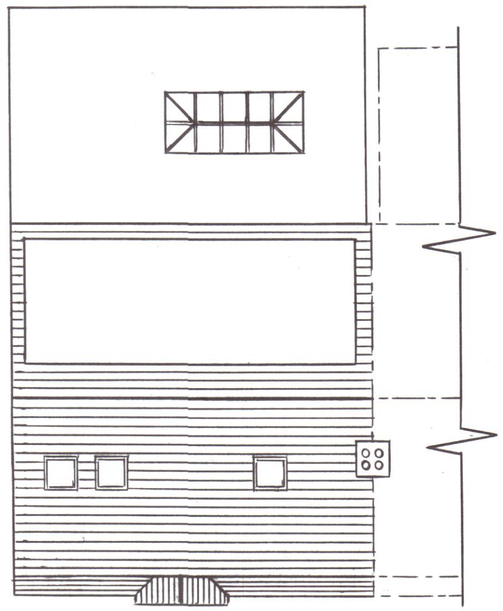

PROPOSED ROOF PLAN
1:100

0 1 2 3 4 5 6 7 8 9 10
1:100 Metres

Copyright ©

Scale 1:100

Drawn

Date June 2022

Sheet Size A2

DENRA DESIGN Ltd

Tel: 07973 911 870
denrichards.associates@btinternet.com

Reference
DENRA/1941/1 - EXISTING FLOOR PLANS AND ELEVATIONS.
DENRA/1941/2 - PROPOSED FLOOR PLANS AND ELEVATIONS.
DENRA/1941/3 - PROPOSED CONSTRUCTION DETAIL.
SITE LAYOUT PLAN 1:500
LOCATION PLAN 1:1250

Title
PROPOSED TWO STOREY SIDE EXTIONSION, LOFT CONVERSION WITH REAR DORMER AND GROUND FLOOR REAR EXTENSION AT 43 IRENE AVENUE, LANCING, WEST SUSSEX, BN15 9NZ.

DIMENSIONS IN MILLIMETRES

Drg No. DENRA/1941/4

Rev.