EDGE OF PAVEMENT

PLANTING SCHEME AT

34-36 SOUTH STREET

FRONTING MARINE PLACE.

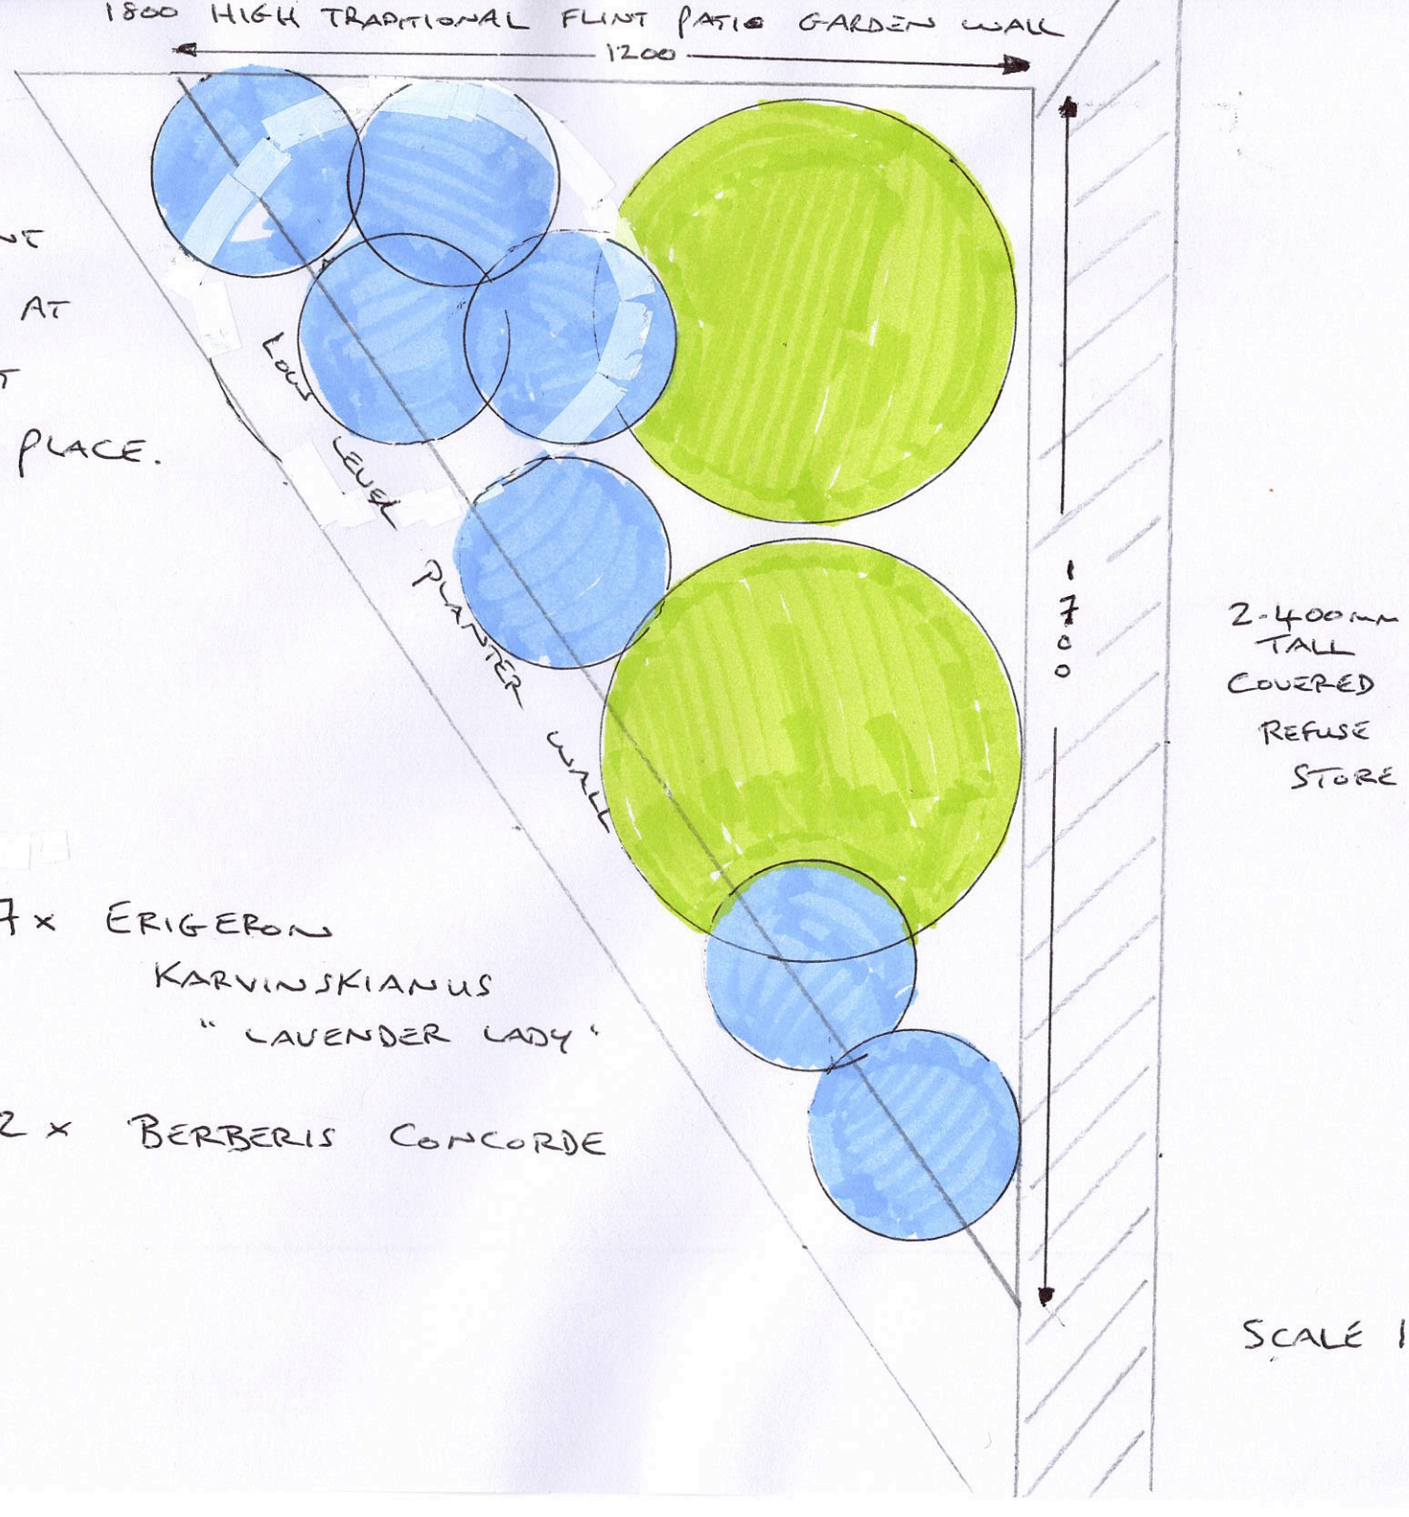

7 x ERIGERON KARVINSKIANUS " LAVENDER LADY '

2 x BERBERIS CONCORDE

SCALE 1:10