NOTES
Survey accurate at time of site attendance. Do not scale from printed drawings except for planning purposes.

Levels are related to Arbitrary Datum of 10.000 for ground floor finished floor.


Although this is a digital survey the accuracy and amount of detail shown is only commensurate with the graphical scale of mapping as specified. Care should be exercised when working to larger scales.

Visible features in the vicinity of the boundaries as shown above, may not represent the extent of legally conveyed ownership.


Whilst every effort has been made to achieve accuracy on this plan, CRUCIAL clearance dimensions, levels and invert levels should be checked prior to design and construction.



Front Elevation 1:100

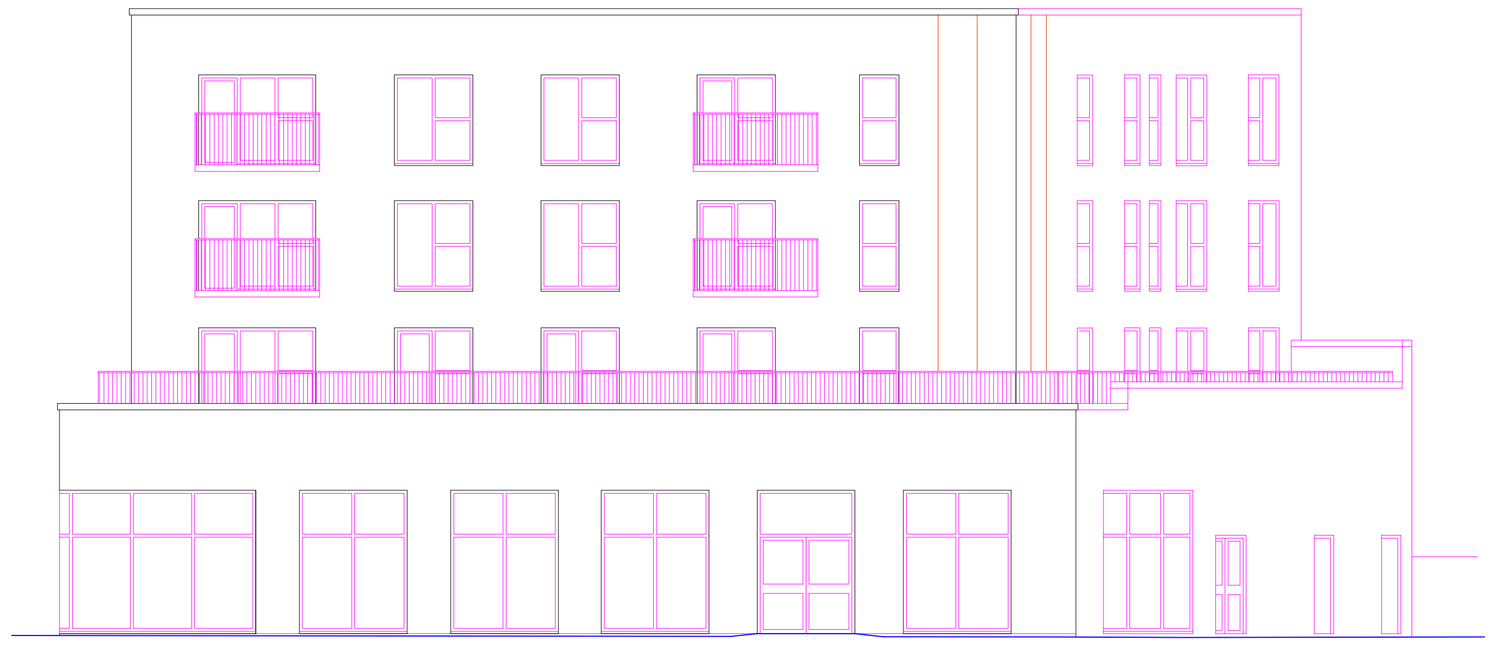

Side Elevation 1:100

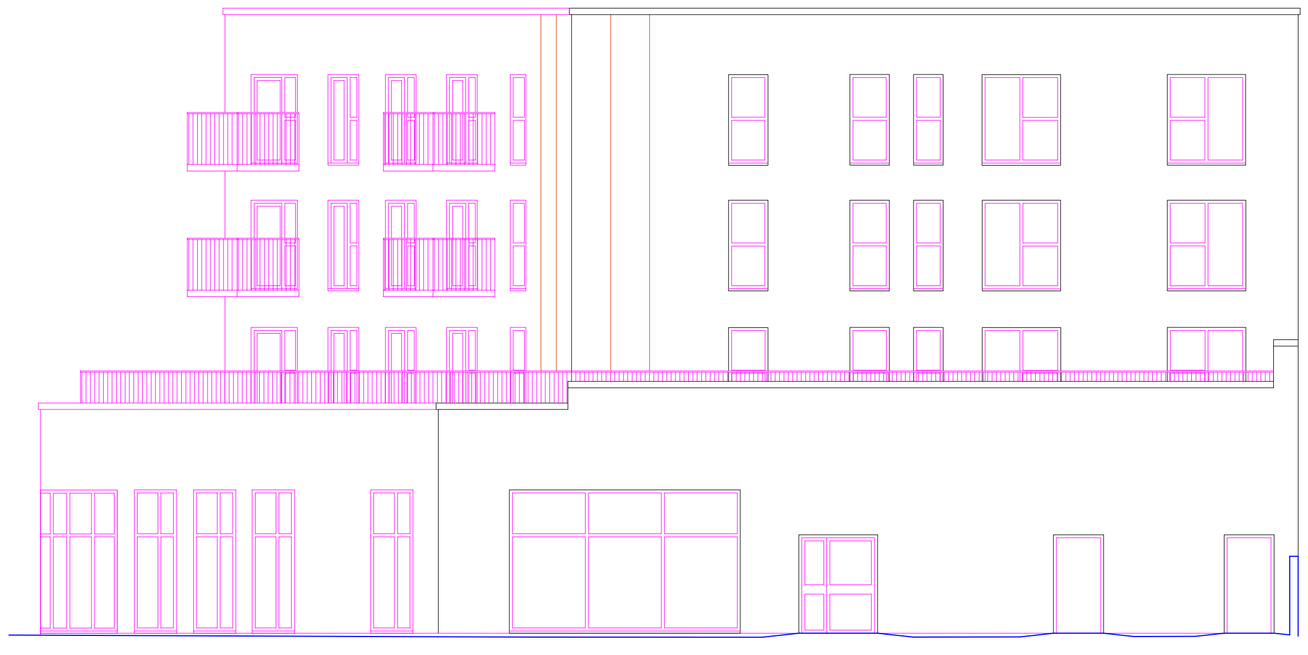

Rear Elevation 1:100

0 1 2 3 4 5
SCALE 1:100

0 1 2
SCALE 1:50

medlams
surveys limited
www.medlams-surveys.co.uk
info@medlams-surveys.co.uk
07717 205 388

project: Commercial Unit, Salt Marsh Road, Worthing
client: Southern co-op
job ref: S1844
title: Measured Survey
scale 1:100 @A1
date July 2023
dwg no: EX02
rev: