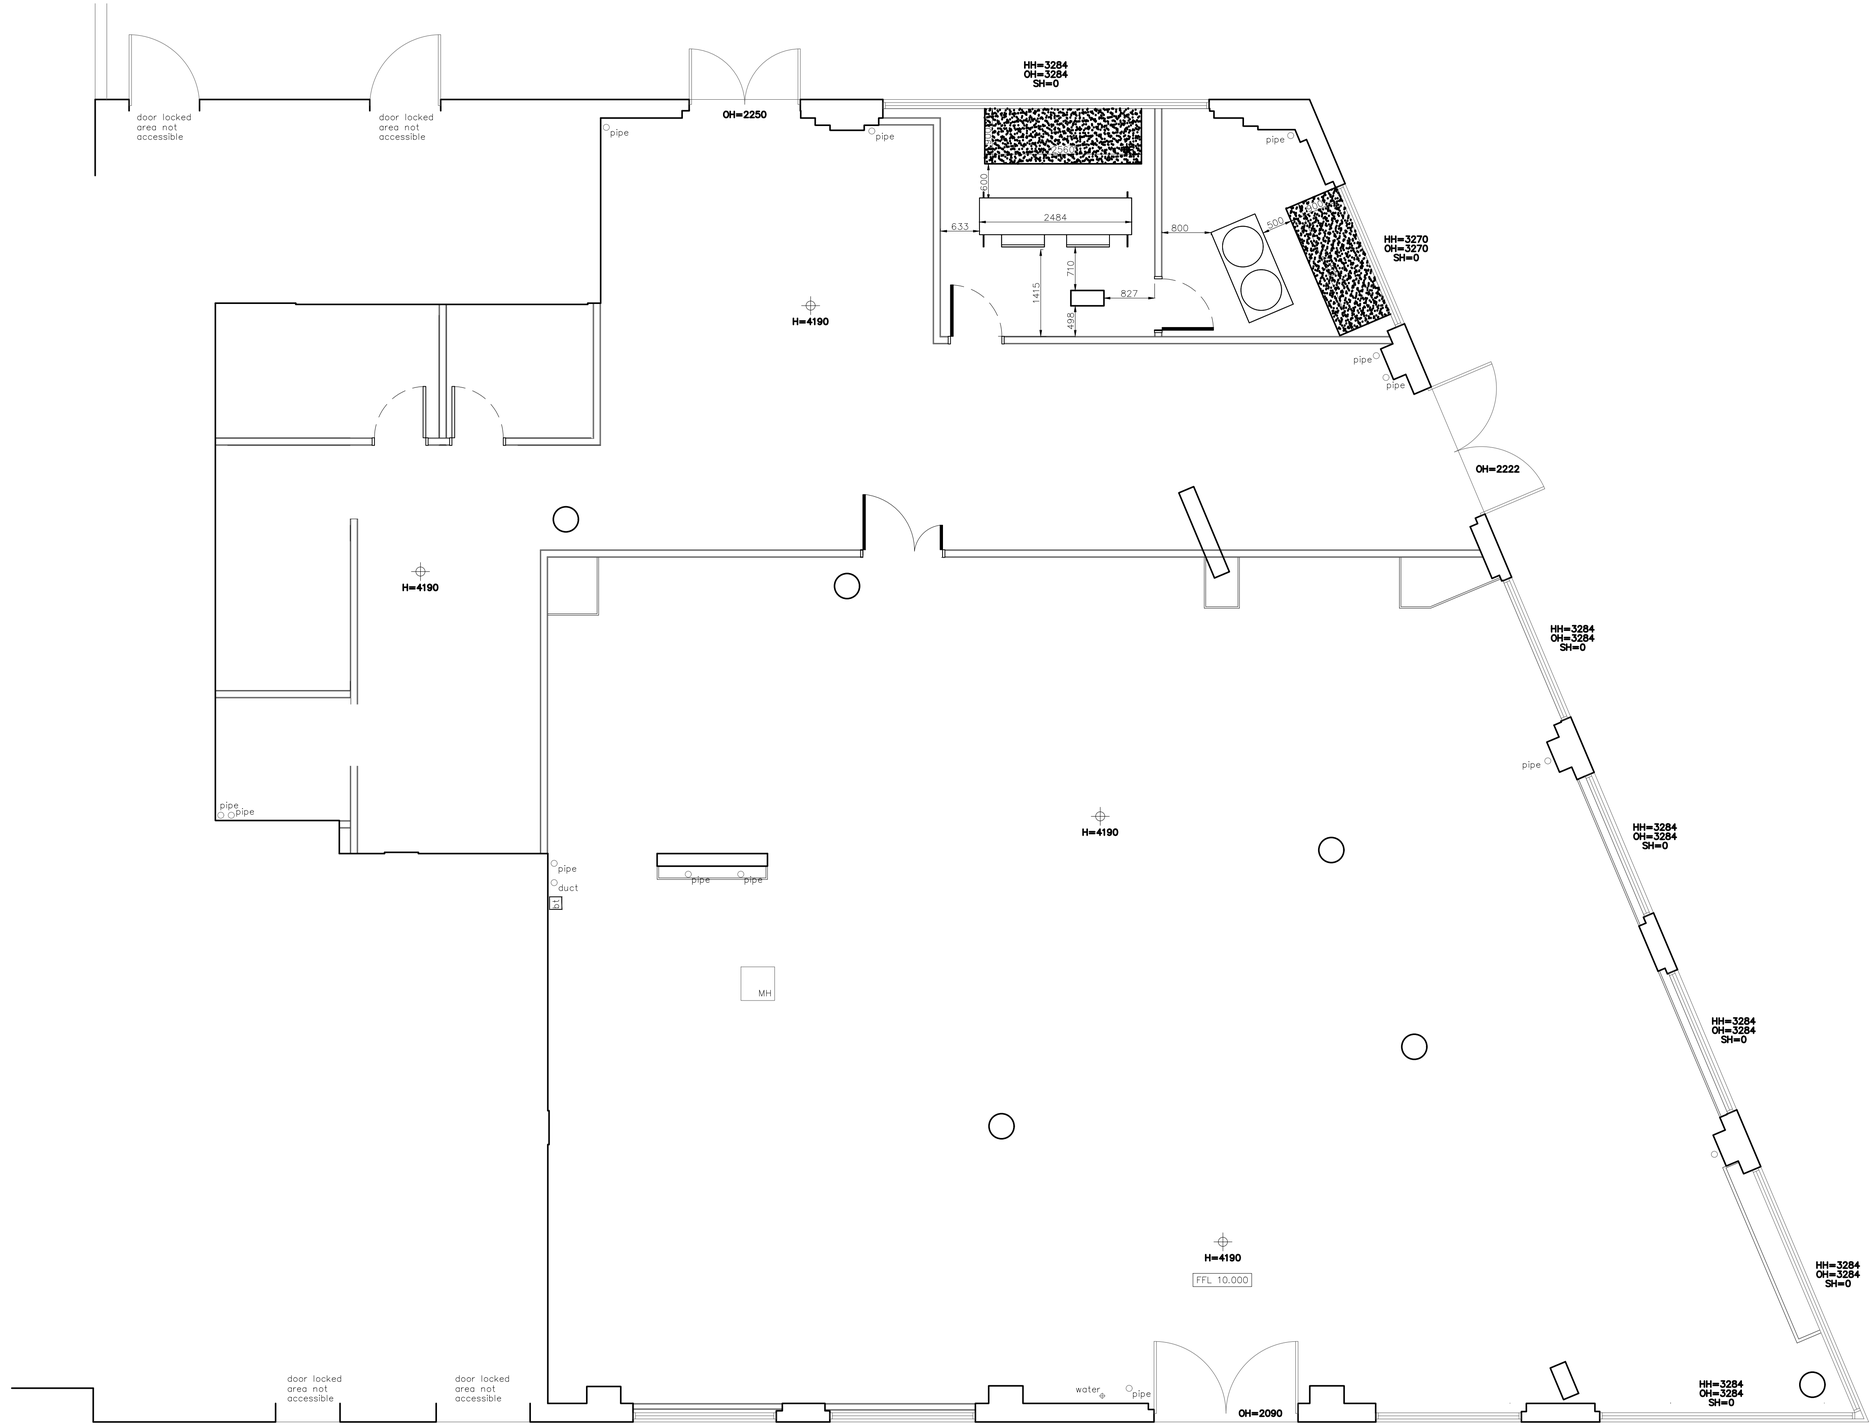


LEGENDS & INFORMATION

Scale Bar - 100mm @ A1

0 50 100

THIS DRAWING IS THE COPYRIGHT OF THE SOUTHERN CO-OPERATIVE AND MAY NOT BE COPIED, ALTERED OR REPRODUCED IN ANY FORM, OR PASSED TO A THIRD PARTY WITHOUT THE WRITTEN CONSENT OF THE SOUTHERN CO-OPERATIVE.

DO NOT SCALE FROM THIS DRAWING, EXCEPT FOR PLANNING PURPOSES. USE FIGURED DIMENSIONS ONLY.

DIMENSIONS SHOULD BE CHECKED AND VERIFIED ON SITE AND ANY DISCREPANCIES SHOULD BE REPORTED TO THE DESIGNER.

IF IN DOUBT ASK FOR CONFIRMATION.

AREA SIZE	SPACE m²	SPACE ft²
SALES	246	2648
BOH	120	1291
GROSS	399	4295
FIRST FLOOR	NA	NA
SUB LET SPACE	NA	NA
MOTHBALLED	20.5	220

REVISIONS

REV.	DESCRIPTION	DRAWN	CHKD	DATE

southern co-op

Property Department
1000 Lakeside, Western Road, Portsmouth. PO6 3FE
T: 023 9222 2500 | F: 023 9222 2650

ISSUED FOR

FEASIBILITY

IN PROGRESS

ADDRESS
OLD SHOREHAM ROAD
SHOREHAM BY SEA
BN43 5TA

DRAWING TITLE
GA PLAN

DRAWING SCALE	SHEET SIZE	SHEET No.	DRAWN	CHKD	DATE
1:50	A1	1 of 1	SL		16-06-2023

DRAWING NUMBER
SC-XXX-V1-GF-DR-K-0001

REVISION
-