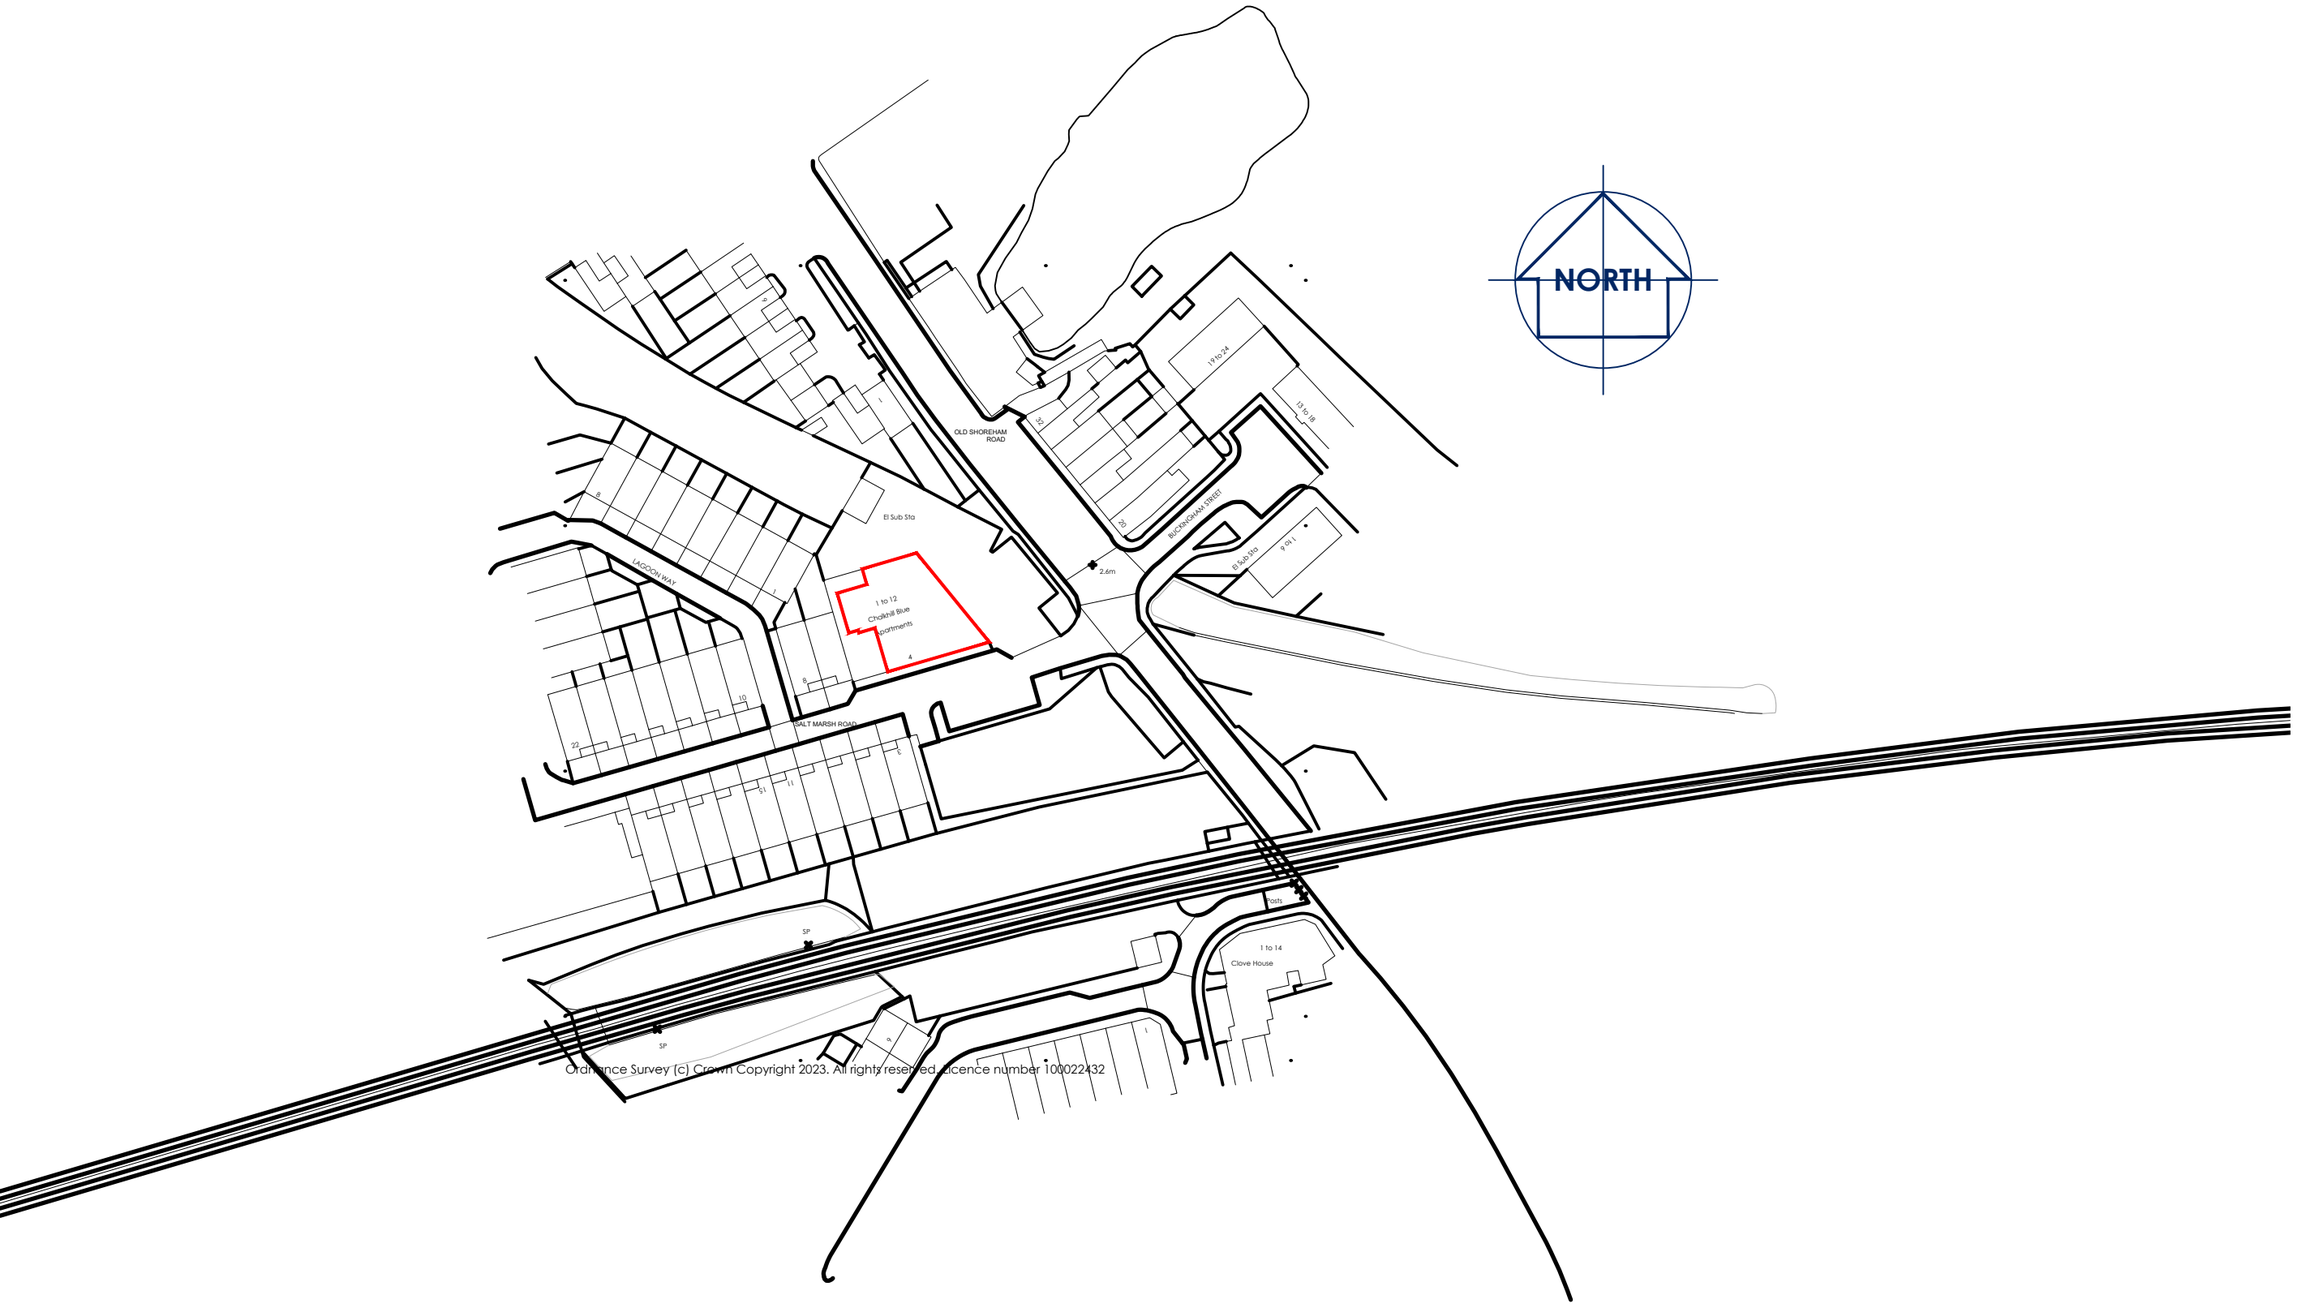


00 50000 70000 90000 110000

40000 60000 80000 100000 120000mm

THIS DRAWING IS THE COPYRIGHT OF THE SOUTHERN CO-OPERATIVE AND MAY NOT BE COPIED, ALTERED OR REPRODUCED IN ANY FORM, OR PASSED TO A THIRD PARTY WITHOUT THE WRITTEN CONSENT OF THE SOUTHERN CO-OPERATIVE.

DO NOT SCALE FROM THIS DRAWING, EXCEPT FOR PLANNING PURPOSES. USE FIGURED DIMENSIONS ONLY.

DIMENSIONS SHOULD BE CHECKED AND VERIFIED ON SITE AND ANY DISCREPANCIES SHOULD BE REPORTED TO THE DESIGNER.

IF IN DOUBT ASK FOR CONFIRMATION.

REVISIONS

REV.	DESCRIPTION	DRAWN	CHKD.	DATE

southern coop

Property Department
1000 Lakeside, Western Road, Portsmouth. PO6 3FE
T: 023 9222 2500 | F: 023 9222 2650

ISSUED FOR

LOCATION PLAN

ADDRESS
39 OLD SHOREHAM ROAD
ROPETACKLE
SHOREHAM
BN43 5TA

DRAWING TITLE
LOCATION PLAN

DRAWING SCALE	SHEET SIZE	SHEET No.	DRAWN	CHKD	DATE
1:1250	A3	1 of 1	SL		28-07-2023

DRAWING NUMBER
SC-XXX-V1-GF-DR-K-0004

REVISION
1ST