AMENDMENT

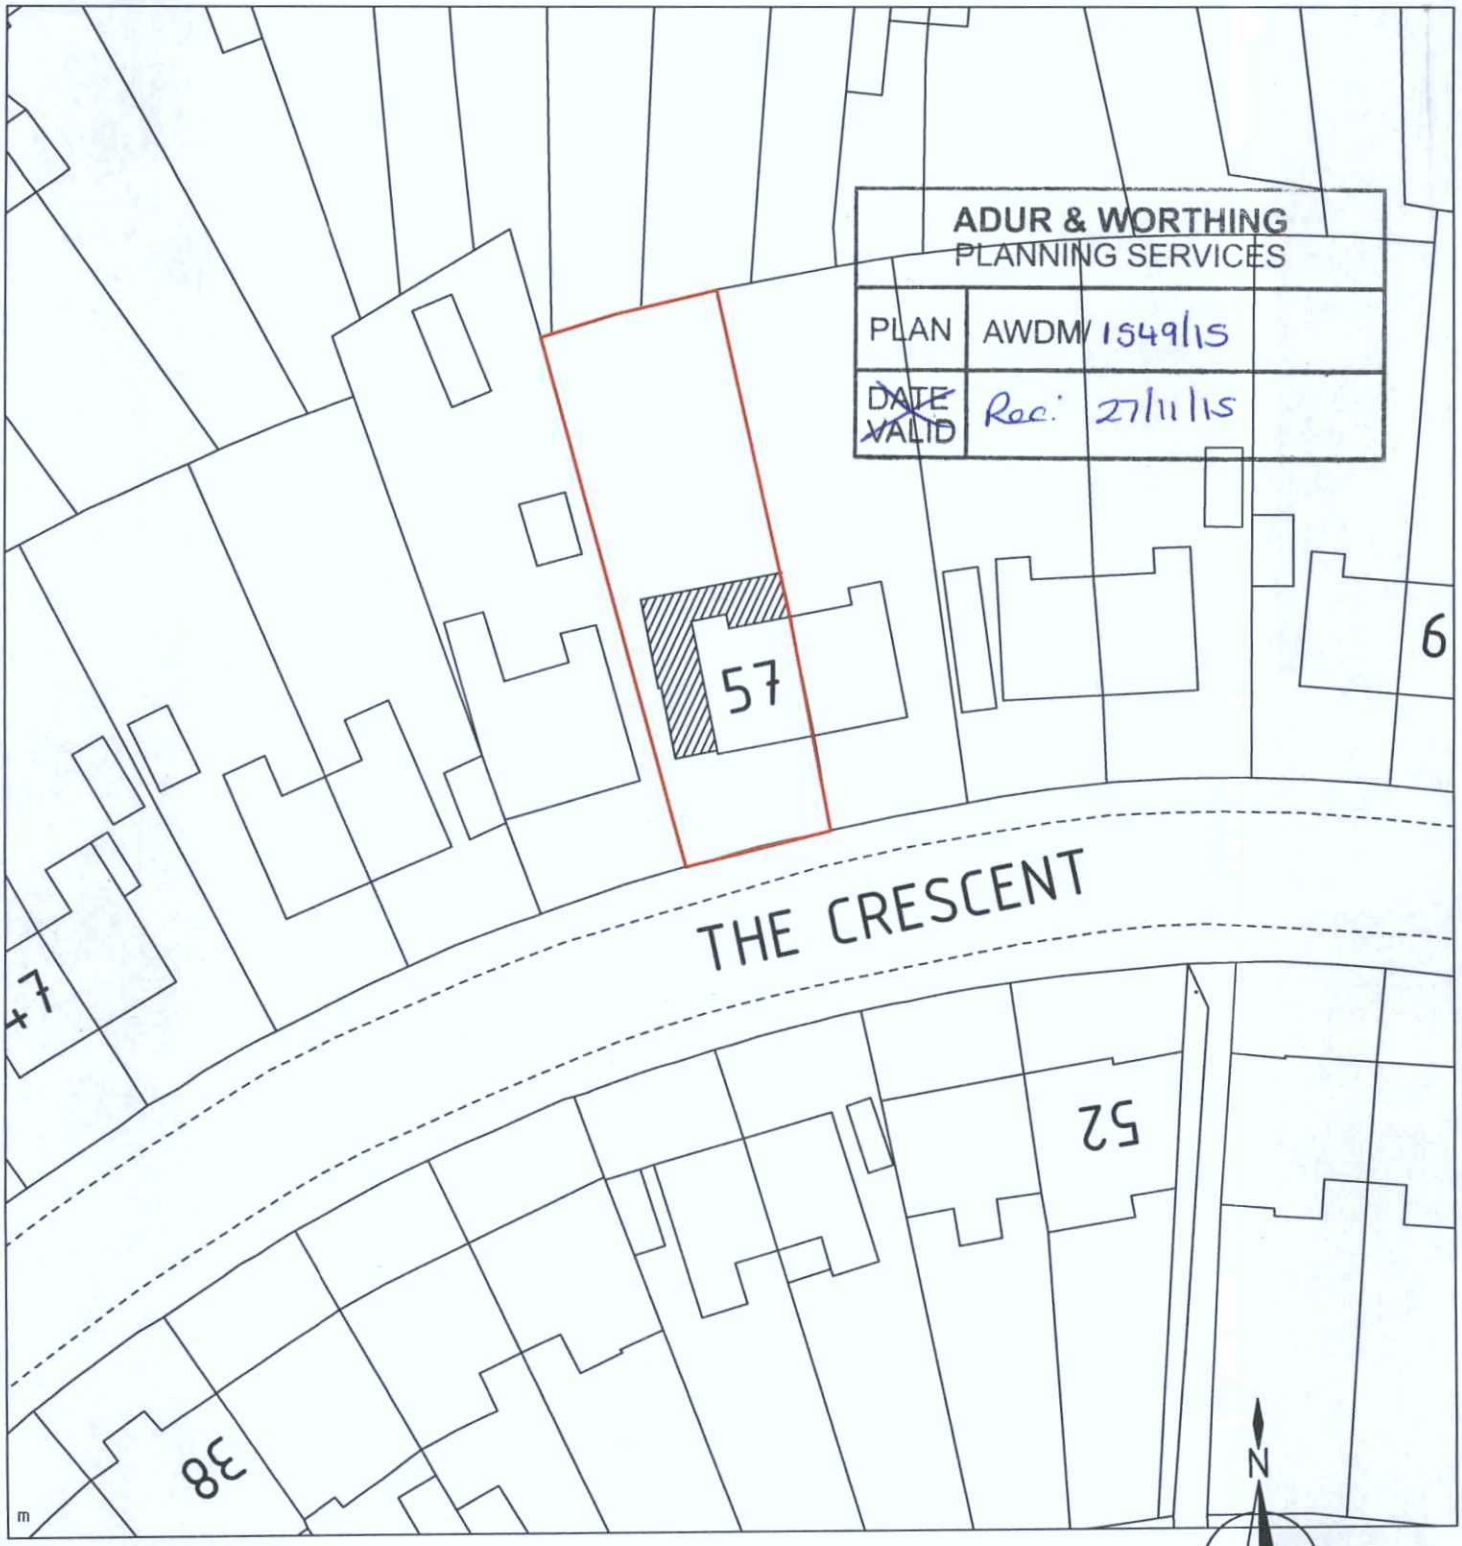

0 10 20 30 40

1:500

BLOCK PLAN

ADDRESS: 57 THE CRESCENT SOUTHWICK

PROJECT: SINGLE STOREY EXTENSION

PB PLANS

philbrigly@gmail.com
Mob: 07966 578180

partner LABC

SCALE: 1:500 DATE: OCTOBER 2015 DRAWING No: PBP0367/03A DRAWING SIZE: A4 210x297mm