ADUR & WORTHING
PLANNING SERVICES
PLAN AWDM/ 0078/20
DATE VALID 20 JAN 2020

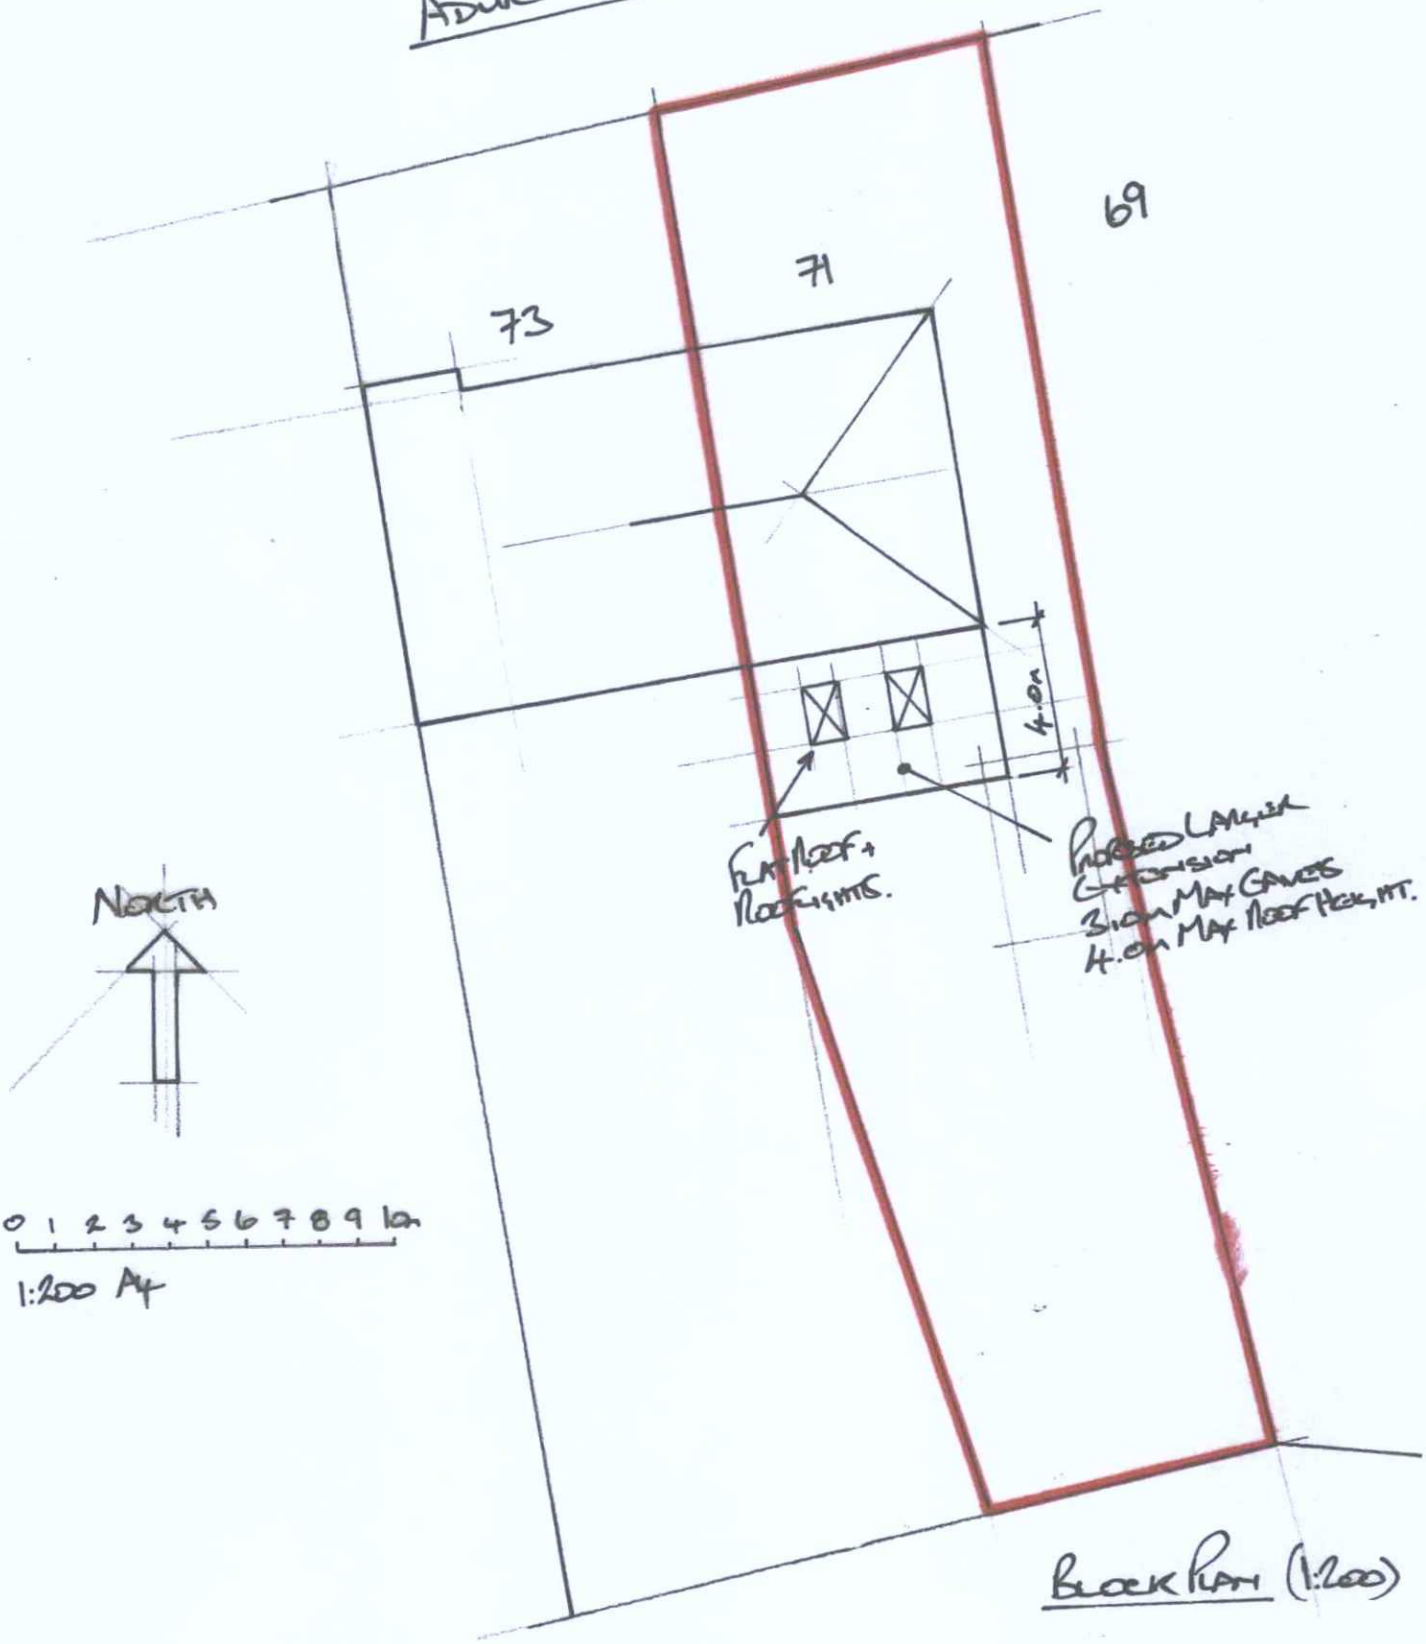

BLOCK PLAN (1:200)

71 ADUR AVENUE, SHOREHAM PROPOSED REAR EXTENSION 71AA/02