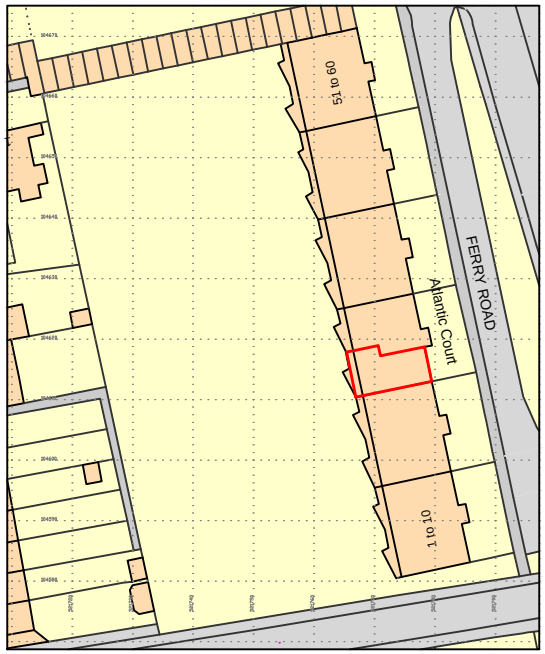

Ordnance Survey, (c) Crown Copyright 2020. All rights reserved.
Licence number 100022432

LOCATION PLAN

Scale 1:1250

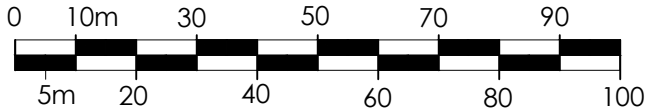

Scale 1:1250

Application for

PLANNING CONSENT

Status

29.09.2020
Issued to LA for planning consent

Client

MRS. P. WRIGHT

Project

Flat 29 Atlantic Court
Ferry Road,
Shoreham-By-Sea:
Replacement of patio door and window with patio doors.

Title

LOCATION PLAN

Drawn by	Scale	Date
MCH	1:1250@A4	Sept. 2020

stuart radley associates
Chartered Building Surveyors

Unit 5 Tungsten Building,
George Street
Portslade, Brighton
BN41 1RA
Tel. 01273 420606
Fax. 01273 420707
e-mail.
info@stuartradleyassociates.co.uk

Drawing No.

F81PW/FP/01