DO NOT SCALE FROM THIS DRAWING

1m 2m 3m 4m 5m 6m 7m 8m 9m 10m
1:50 Scale Bar

1m 2m 3m 4m 5m 6m 7m 8m 9m 10m
1:100 Scale Bar

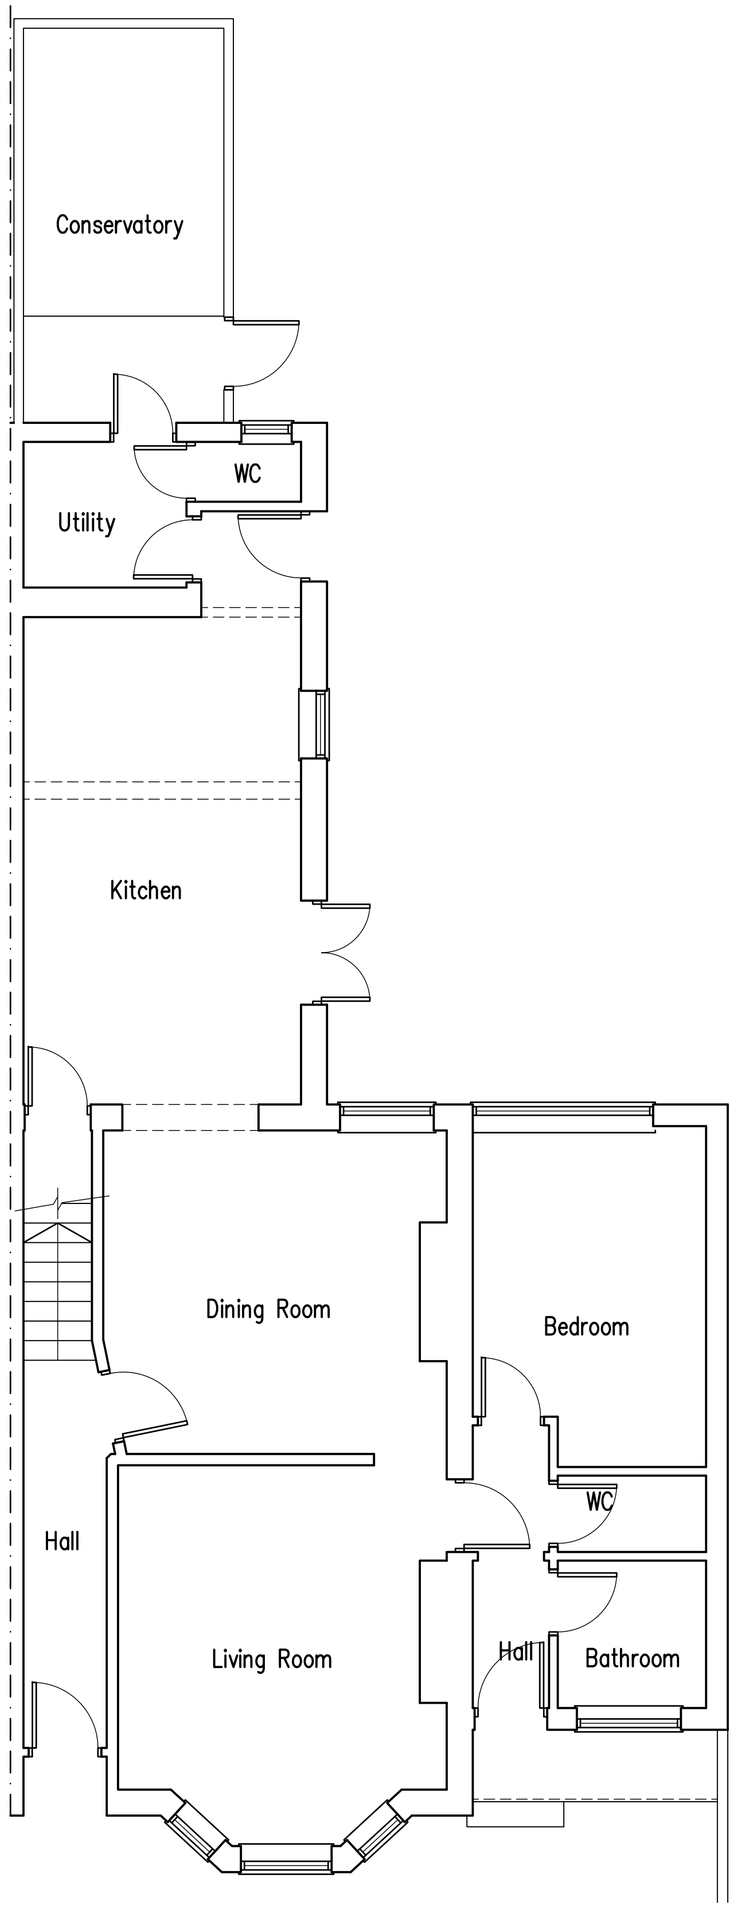

Ground Floor Plan

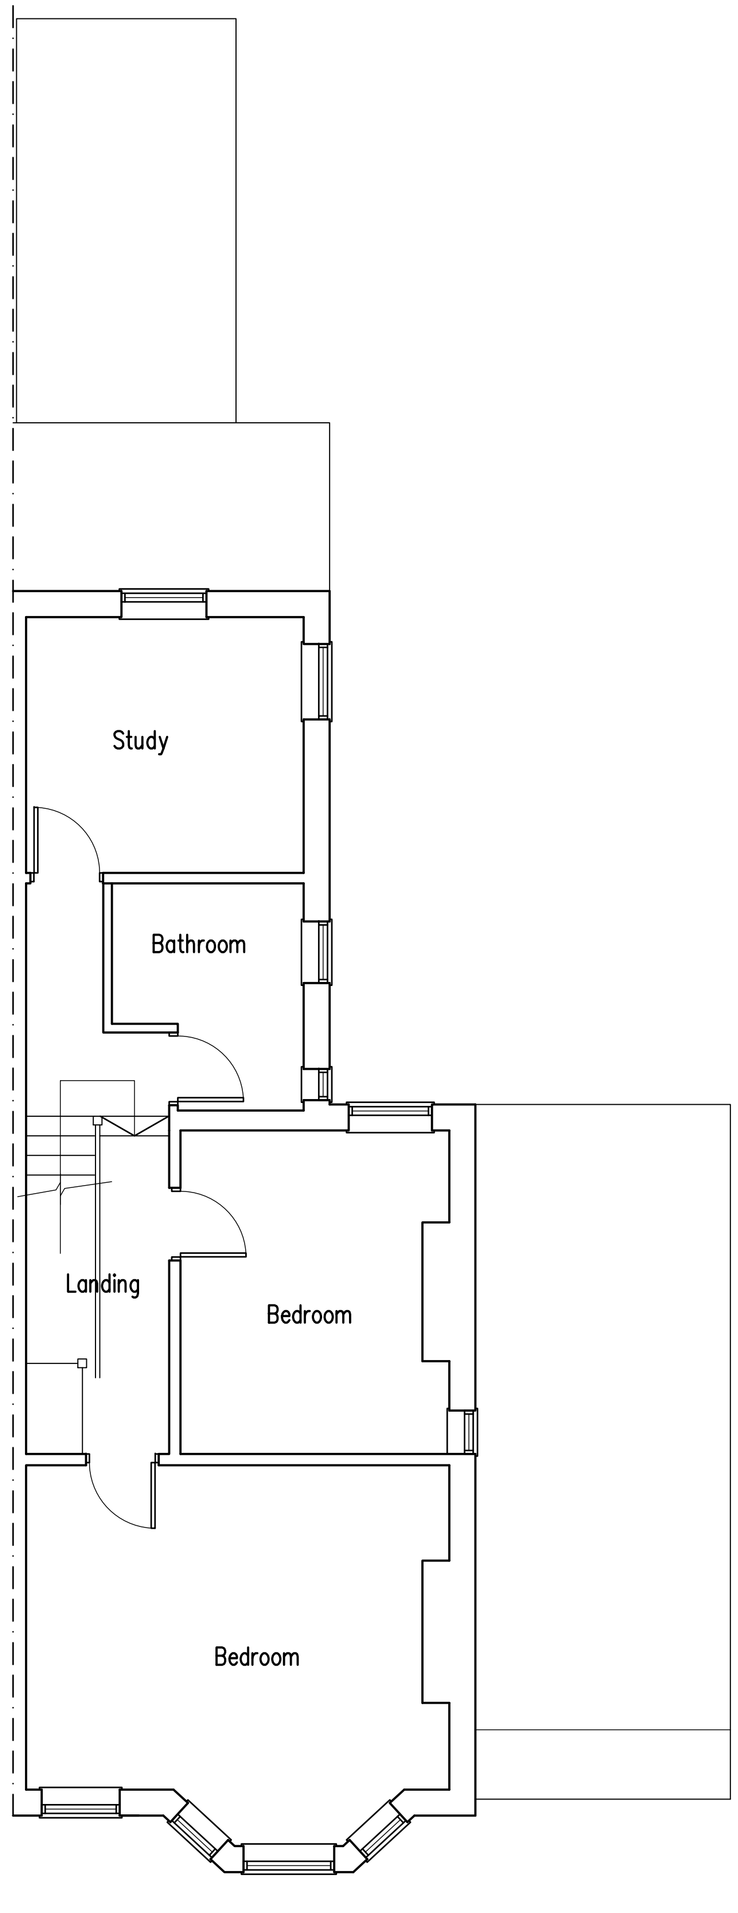

First Floor Plan



North Elevation

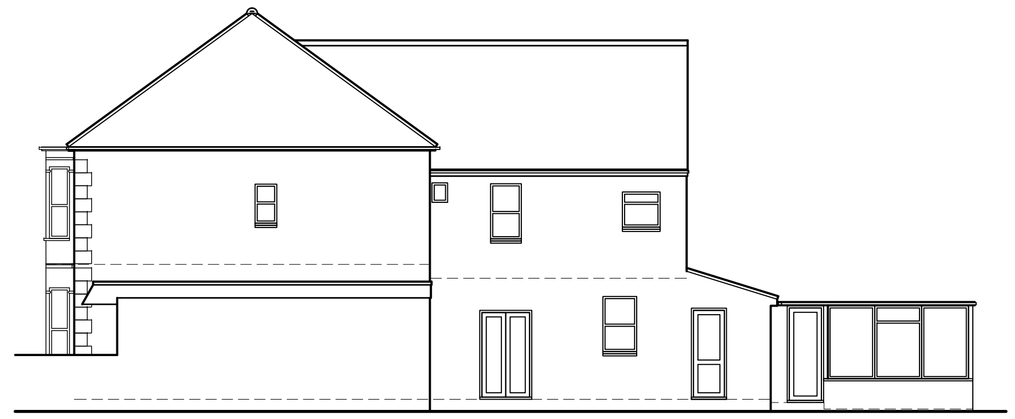

West Elevation

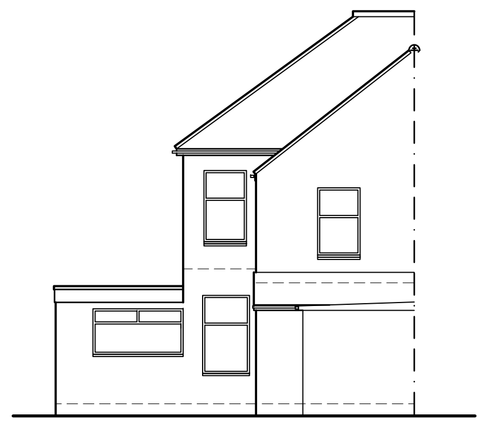

East Elevation

Proposed First Floor Side Extension At: 2 Rosslyn Road, Shoreham-By-Sea, West Sussex

rja Planning & Building Consultants Ltd.
16 Greenacres
Shoreham-By-Sea
West Sussex
BN43 5WY
t/f: 01273 467297 mob: 07971 375739
e: rex@rjapbc.co.uk web: www.rjapbc.co.uk

Chartered Institute of Architectural Technologists

PROJECT: 2 Rosslyn Road, Shoreham-By-Sea, West Sussex
DRAWING TITLE: Existing Floor Plans & Elevations
CLIENT: Mr. S. Temple & Miss S. Neve
DWG NO: 10334-01
REVISION:
SCALE: 1:50, 1:100 @ A1
DATE: 12.10.10
DRAWN: Rex