DO NOT SCALE FROM THIS DRAWING



North East Elevation

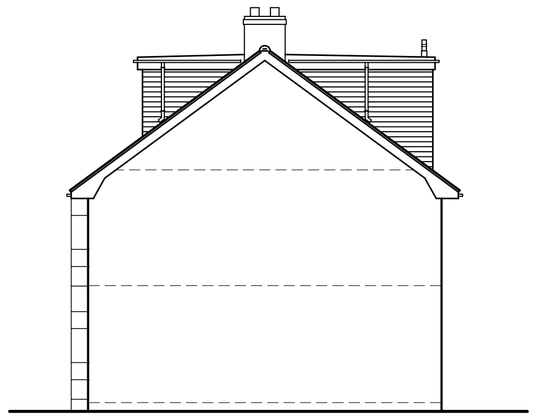

North West Elevation



South East Elevation

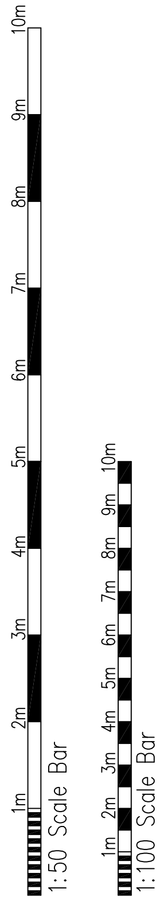

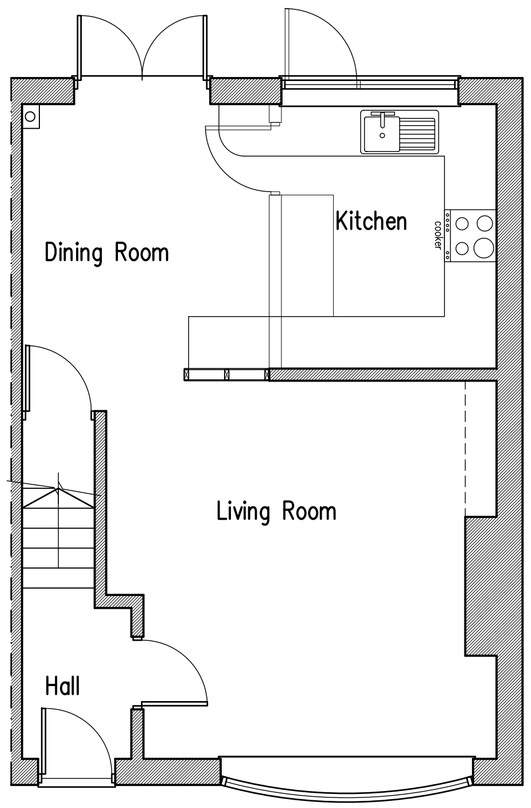

Ground Floor Plan

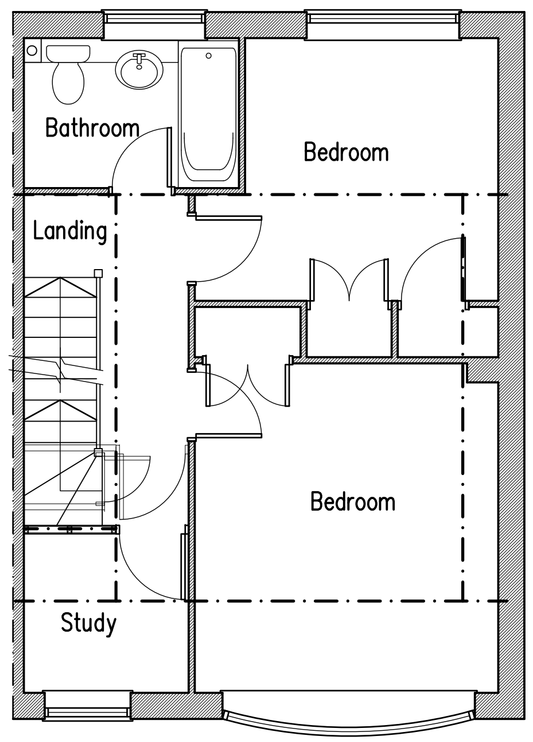

First Floor Plan

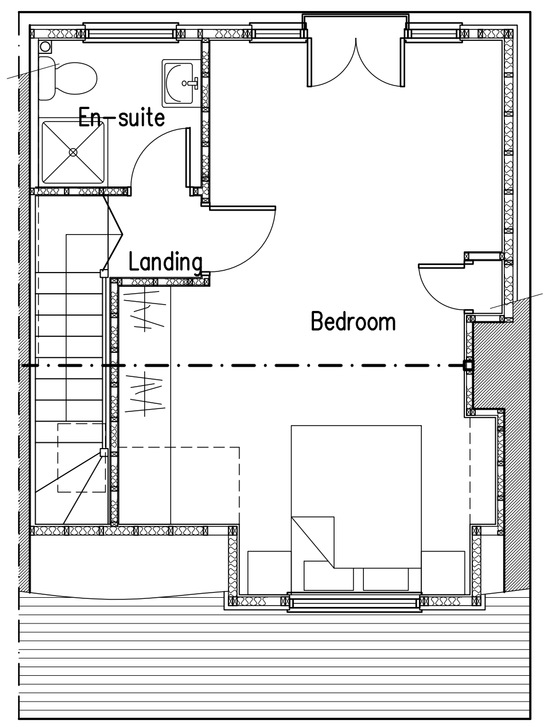

Second Floor Plan

A	13.10.10	Clients requirements added

Proposed Roof Conversion At: 13 Greenacres, Shoreham-By-Sea, West Sussex

rja Planning & Building Consultants Ltd.
16 Greenacres
Shoreham-By-Sea
West Sussex
BN43 5WY
t/f: 01273 467297 mob: 07971 375739
e: rex@rjapbc.co.uk web: www.rjapbc.co.uk

Chartered Institute of Architectural Technologists

PROJECT: 13 Greenacres, Shoreham-By-Sea, West Sussex

DRAWING TITLE: Proposed Floor Plans & Elevations

CLIENT:

DWG NO: 10335-01

REVISION: A

SCALE: 1:50 1:100 @ A1

DATE: 12.10.103

DRAWN: rex