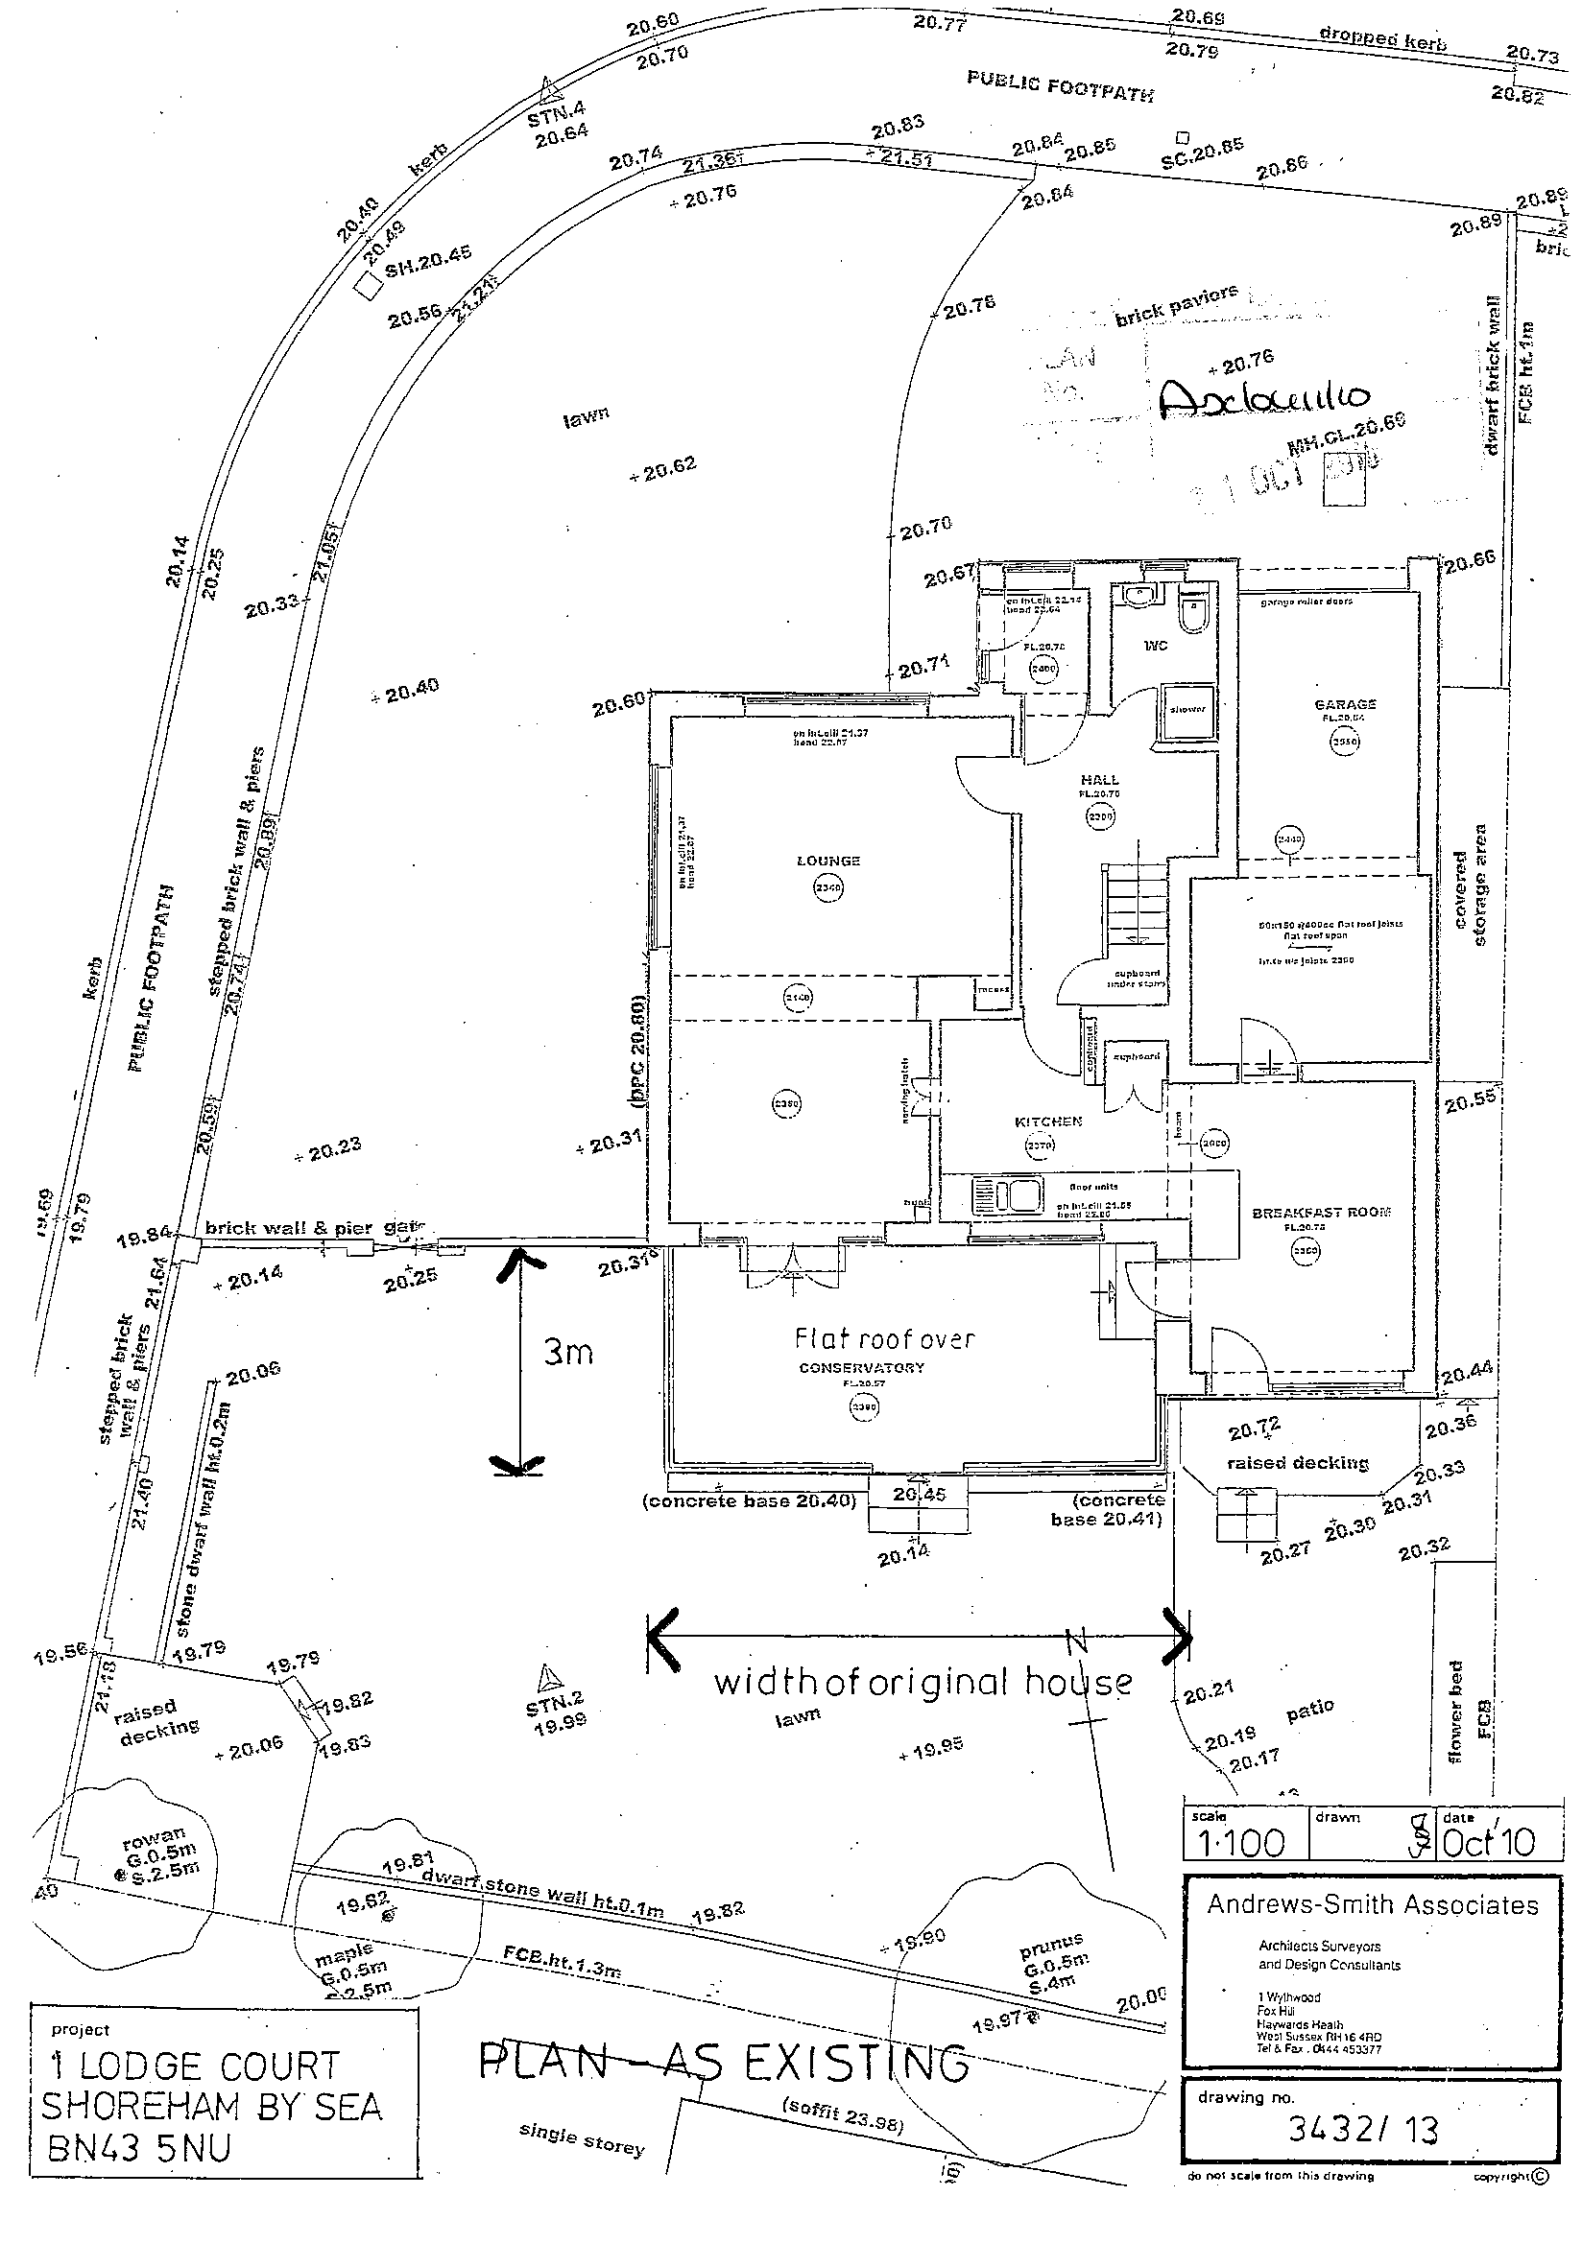

project

1 LODGE COURT
SHOREHAM BY SEA
BN43 5NU

PLAN - AS EXISTING

scale	drawn	date
1:100	JSA	Oct '10

Andrews-Smith Associates

Architects Surveyors
and Design Consultants

1 Wythwood
Fox Hill
Haywards Heath
West Sussex RH16 4RD
Tel & Fax : 0444 453377

drawing no.
3432/ 13

do not scale from this drawing

copyright©