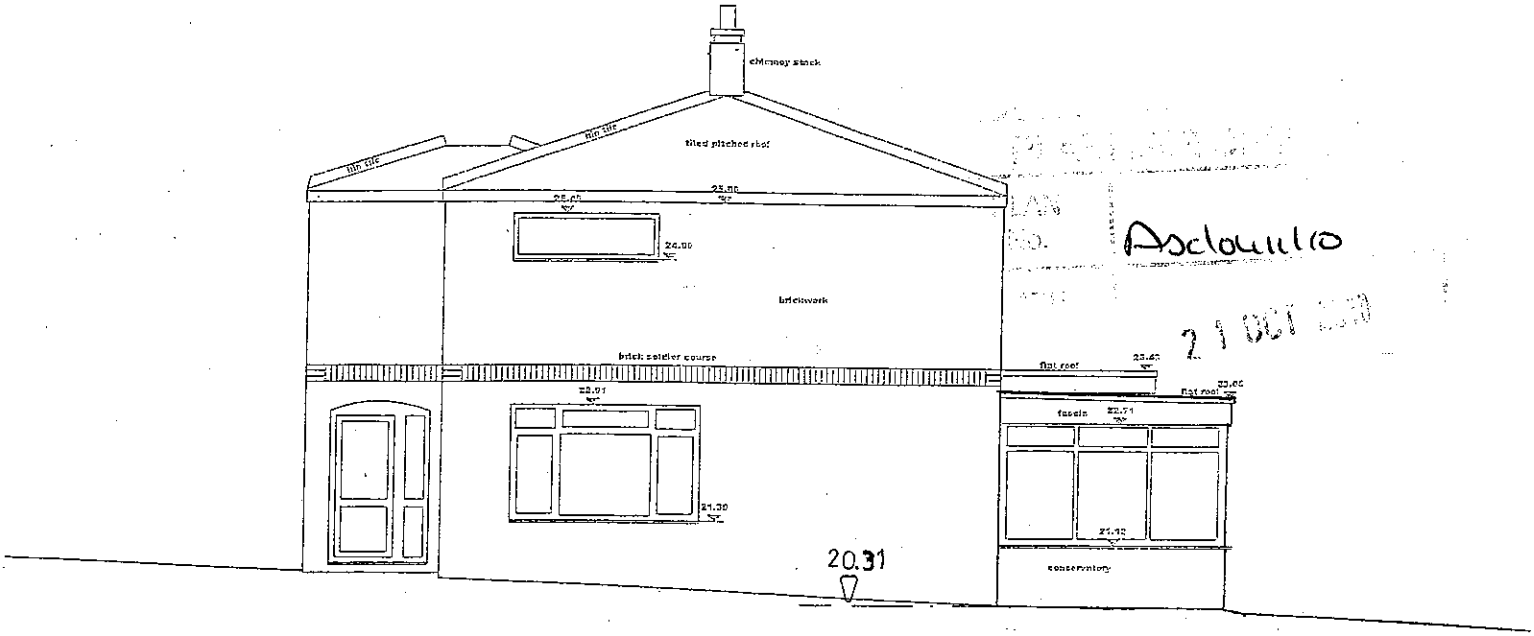

WEST ELEVATION-SIDE

WEST (side) ELEVATION

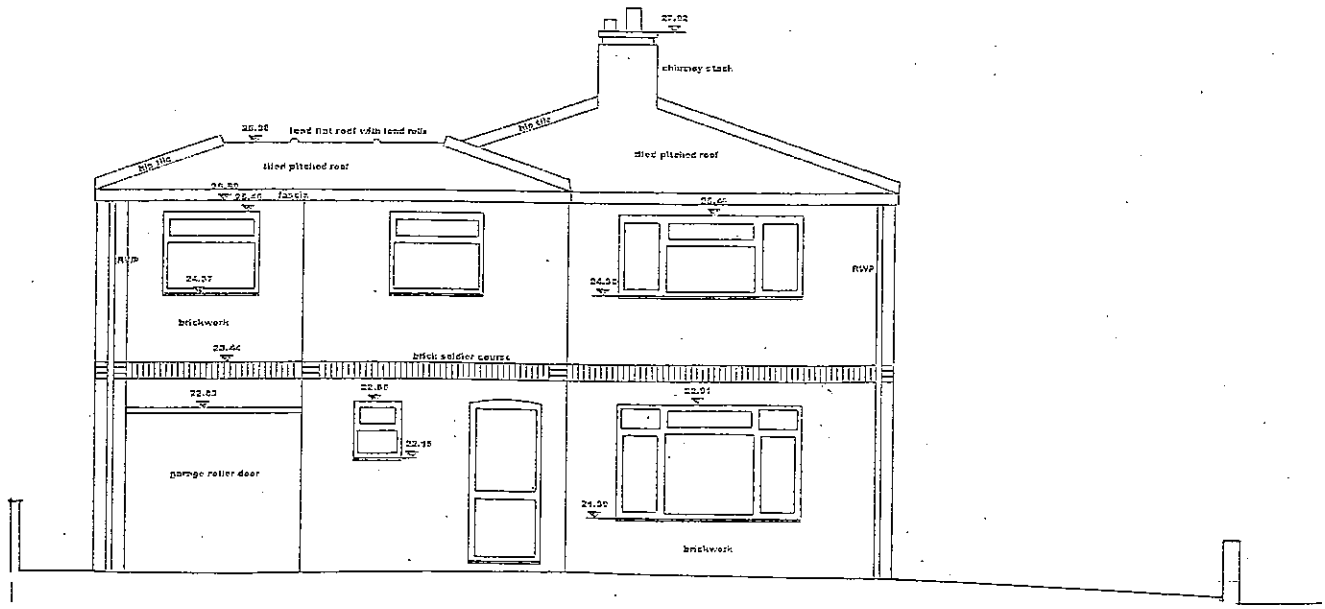

NORTH ELEVATION-FRONT

NORTH (front) ELEVATION

scale	drawn	date
1:100		Oct 10

Andrews-Smith Associates

Architects Surveyors
and Design Consultants

1 Wyllwood
Fox Hill
Haywards Heath
West Sussex RH16 4RD
Tel & Fax 0444 453077

drawing no.
3432/15

do not scale from this drawing

project
1 LODGE COURT
SHOREHAM BY SEA
BN43 5NU

ELEVATIONS -AS EXISTING