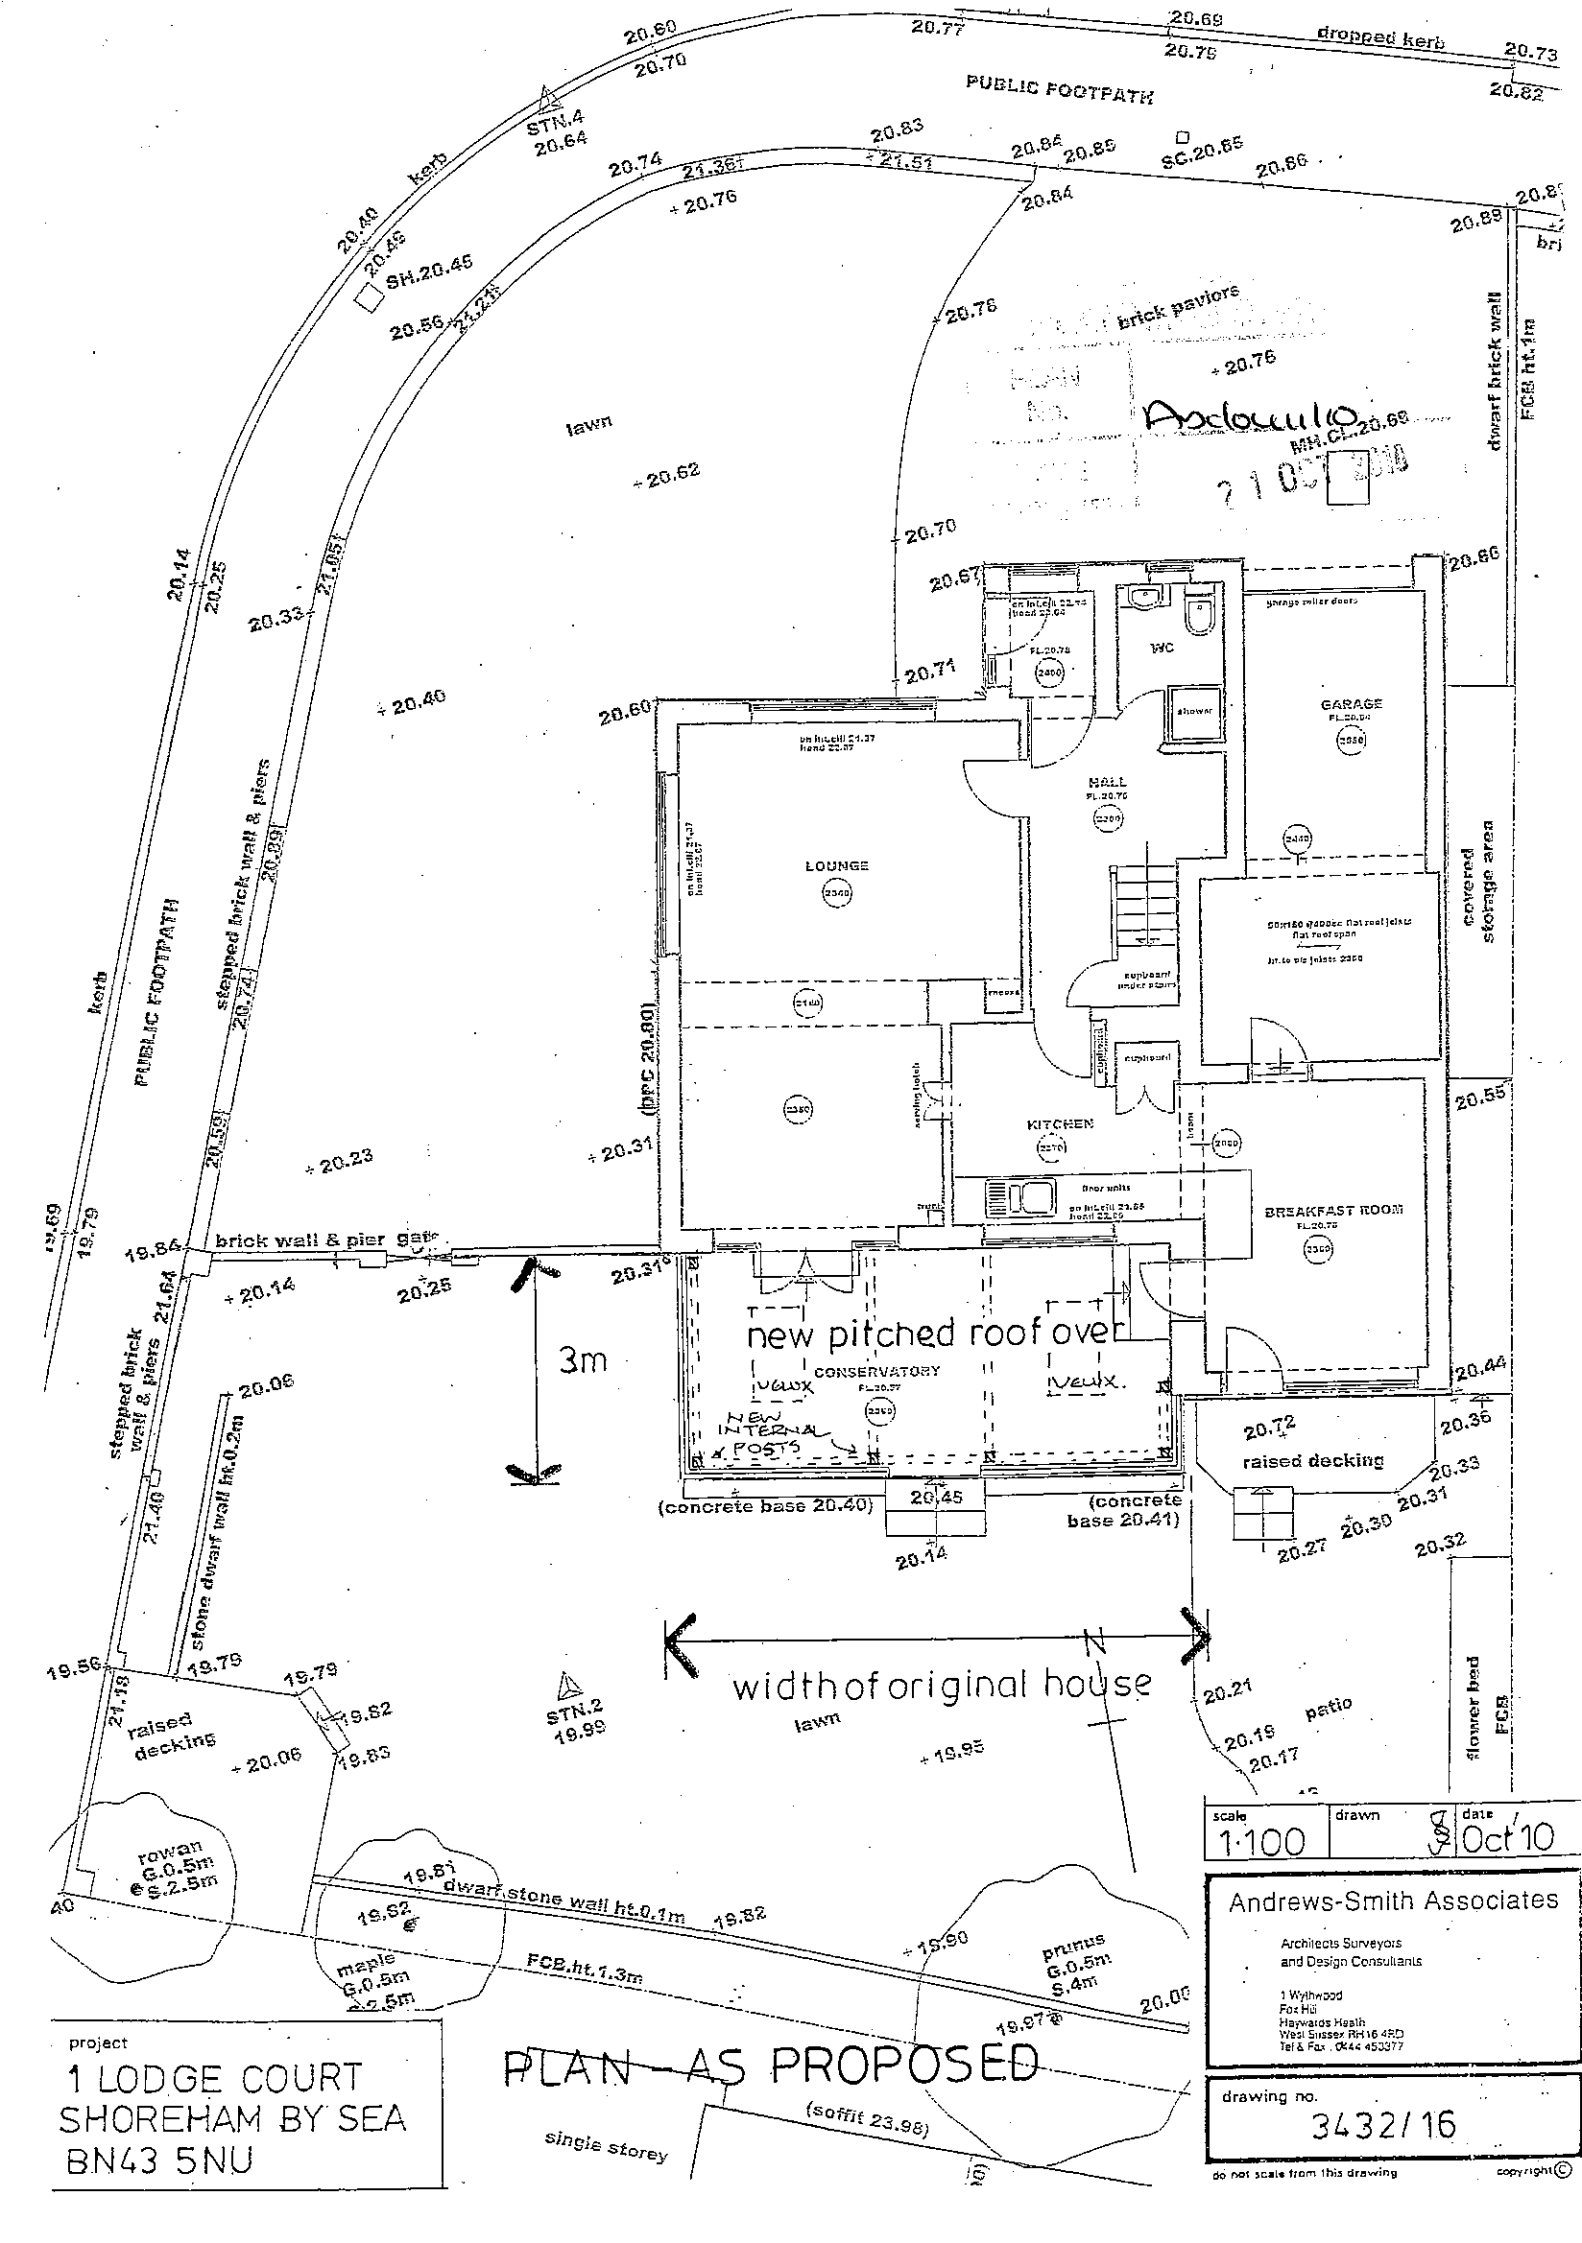

scale	drawn	date
1·100		Oct'10

Andrews-Smith Associates

Architects Surveyors and Design Consultants

1 Wythwood
Fox Hill
Haywards Heath
West Sussex RH16 4RD
Tel & Fax : 0444 453377

project

1 LODGE COURT SHOREHAM BY SEA BN43 5NU

PLAN AS PROPOSED

drawing no. 3432/16

do not scale from this drawing

copyright©