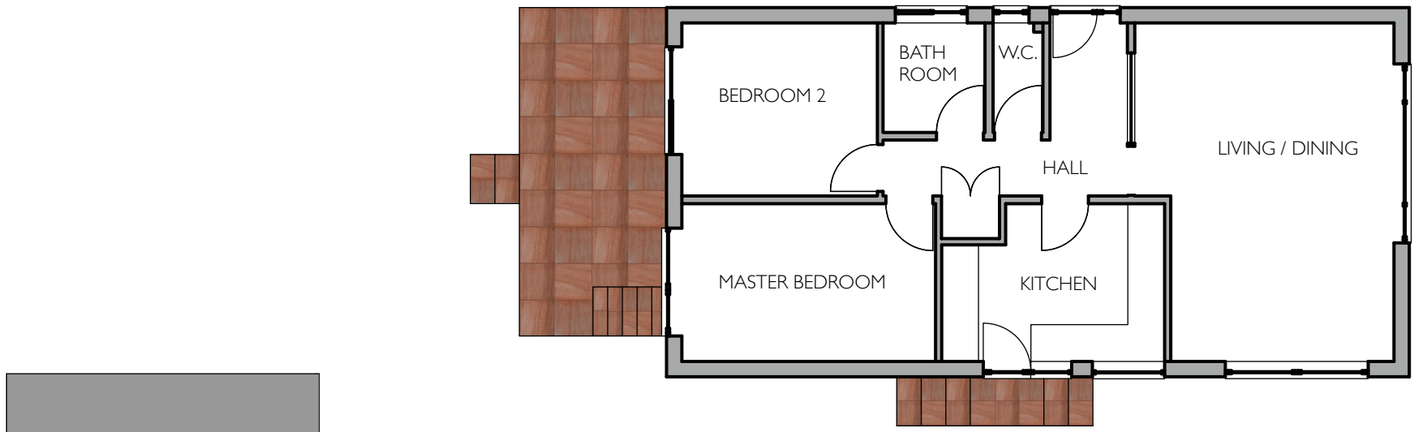


1M 2M 3M 4M 5M

Scale 1:100 @ A3

EXISTING GF PLAN

89 SLONK HILL ROAD, SHOREHAM BY SEA, BN43 6HY

ARCHITECTURE BY JAKE MCLEWEE BSC (HONS): ARCHITECTURAL TECHNOLOGY

REFERENCE / DATE

A 508-1_1

24/09/2025

ARCHITECTUREBYJAKE.CO.UK