


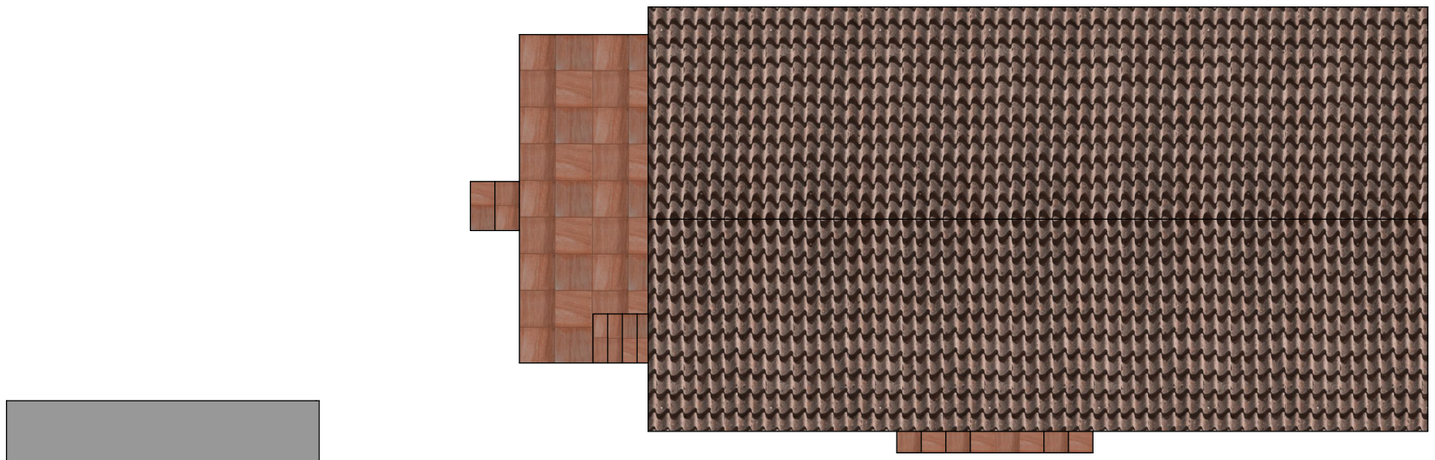

N

2M 4M
1M 3M 5M
Scale 1:100 @ A3

EXISTING ROOF PLAN

89 SLONK HILL ROAD, SHOREHAM BY SEA, BN43 6HY

ARCHITECTURE BY JAKE MCLEWEE BSC (HONS): ARCHITECTURAL TECHNOLOGY

REFERENCE / DATE

A 508-3_I

24/09/2025

ARCHITECTUREBYJAKE.CO.UK