


Front (South) Elevation @ 1:100

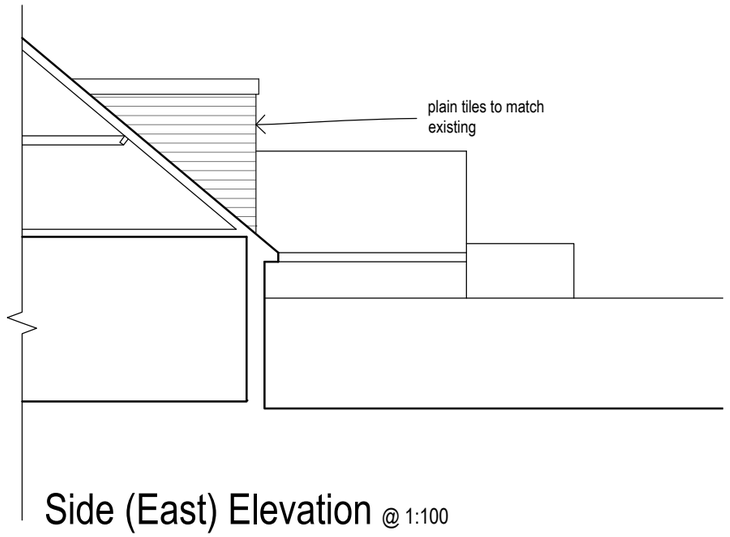


Side (East) Elevation @ 1:100

looking from no.93 Southwick Street.



Rear (North) Elevation @ 1:100

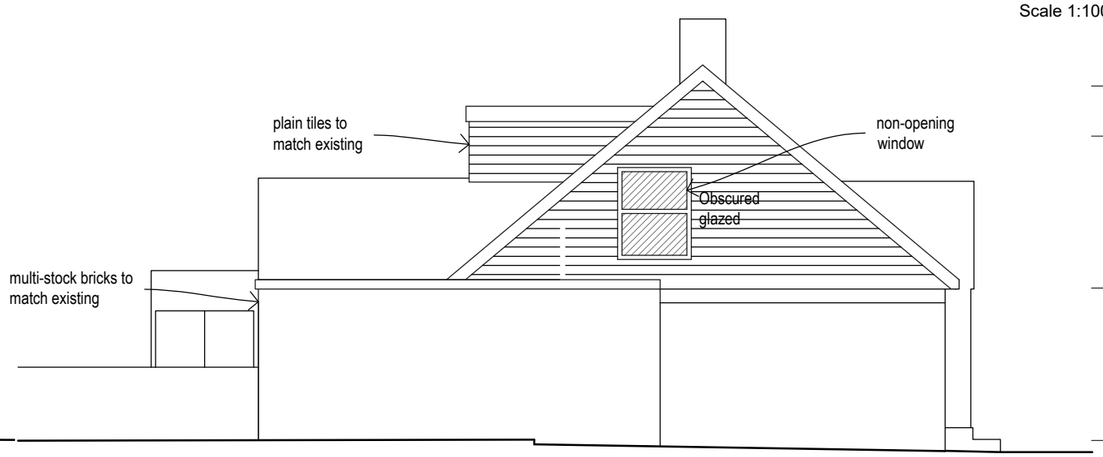

Side (West) Elevation @ 1:100

0 1 2 3 5m 10m

Scale 1:100

Rev	Description	Date
B	Side Elevation updated	11.11.20
A	Rear Elevation updated	06.11.20

Job Reference
Alterations
91 Southwick Street
Southwick, BN42 4TL

Client
Mr Porter

Drawing Title
LDC Proposed Elevations

Drawing No Rev
ADC 1292/05 B

Date	Scale	Dwg Size	Plot Style	Drawn	Checked
02.11.20	1:100	A3	ADCgreyscale	CW	AD

All dimensions to be checked on site and do not scale from this drawing. This drawing should be approved by Local Authority Building Control or other appropriate checking authority prior to commencement of work. This drawing should not be reproduced without the prior consent of the author.

ADC Alistair Dodd Consulting
Architectural Services
72a Beaconsfield Road . Brighton . East Sussex . BN1 6DD
Tel: 01273 669466
Email: info@adcbrighton.co.uk
WWw.adcbrighton.com