Building Signage


Car Brand Signage on facade:
to be comprise of illuminated signs supplied by car brand

Entrance Totems:
to comprise of polyester powder coated stainless steel panels with illuminated brand logo, to be supplied by car brand


"Tates" facade logo:
to comprise of polyester powder coated stainless steel sheet with back lit illumination

NOTES


- DO NOT SCALE OFF THIS DRAWING EXCEPT FOR PLANNING PURPOSES
- CHECK ALL DIMENSIONS ON SITE BEFORE ANY WORK IS COMMENCED
- ALL GOODS MATERIALS AND WORKMANSHIP MUST CONFORM WITH CURRENT BUILDING REGULATIONS, BRITISH STANDARDS AND CODES OF PRACTICE
- COPYRIGHT OF THIS DRAWING IS RETAINED BY THE ARCHITECT AND IT MUST NOT BE REPRODUCED WITHOUT WRITTEN CONSENT

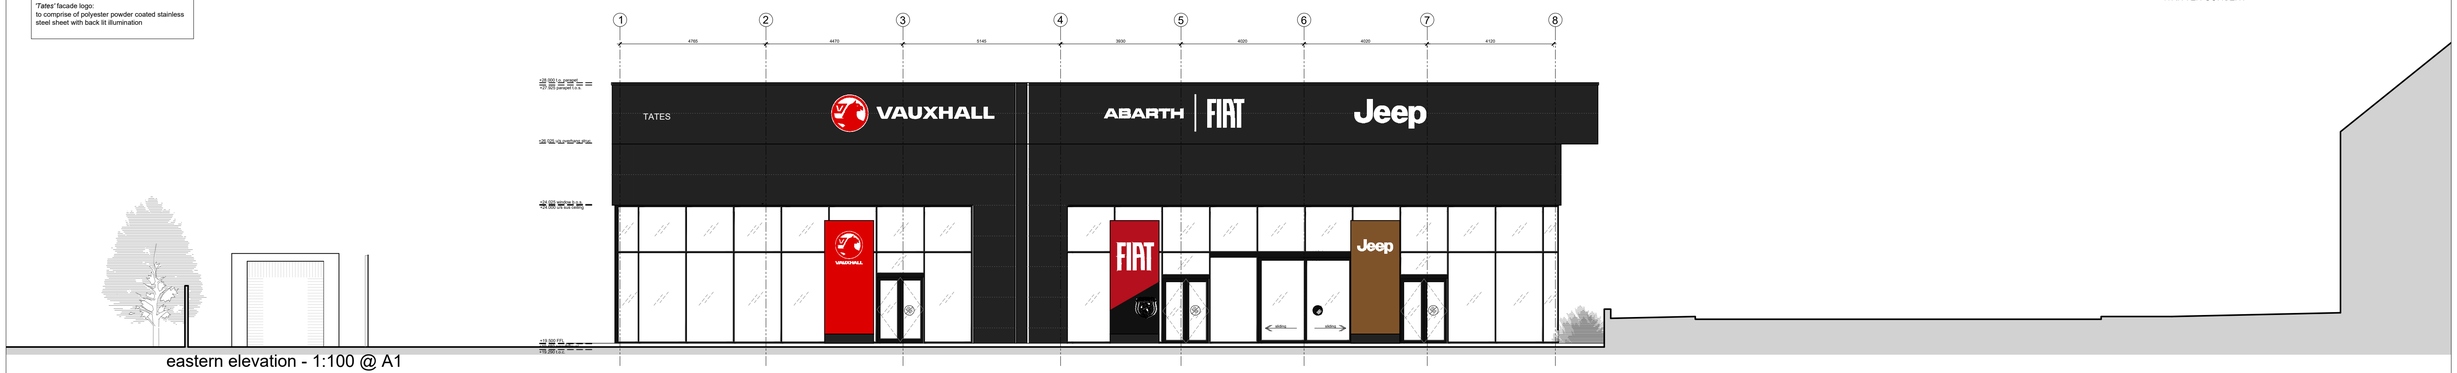


eastern elevation - 1:100 @ A1

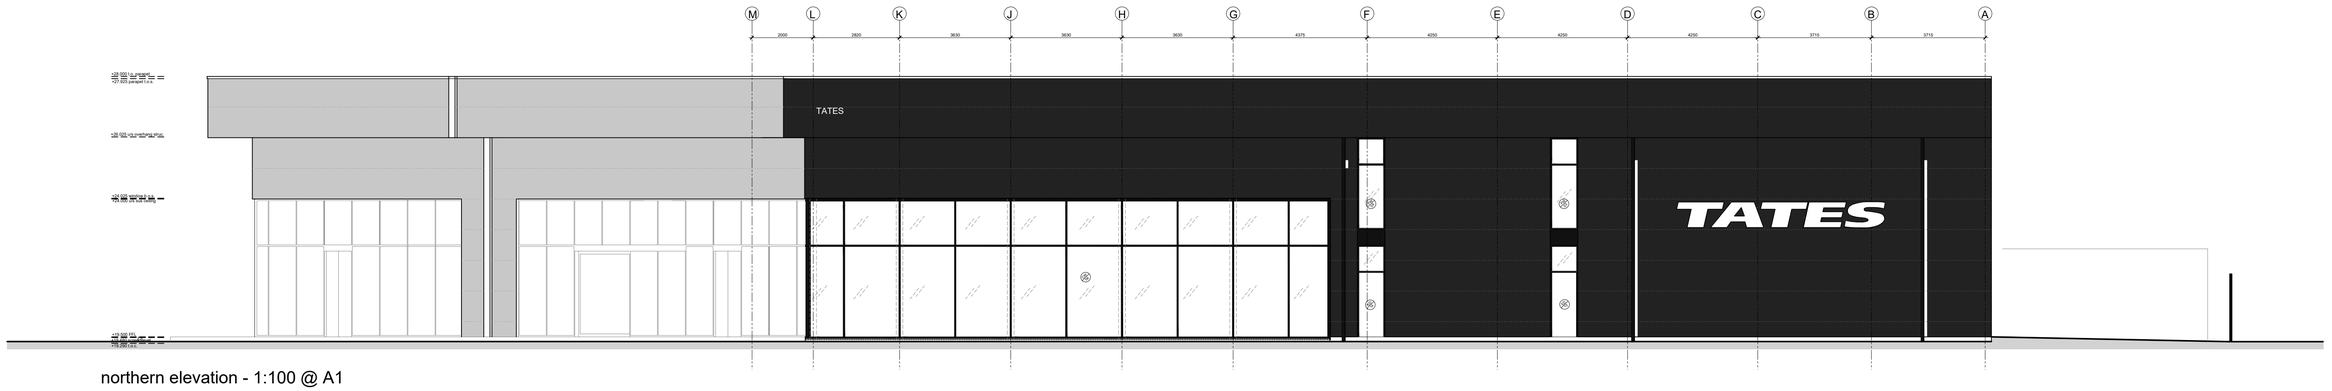

northern elevation - 1:100 @ A1

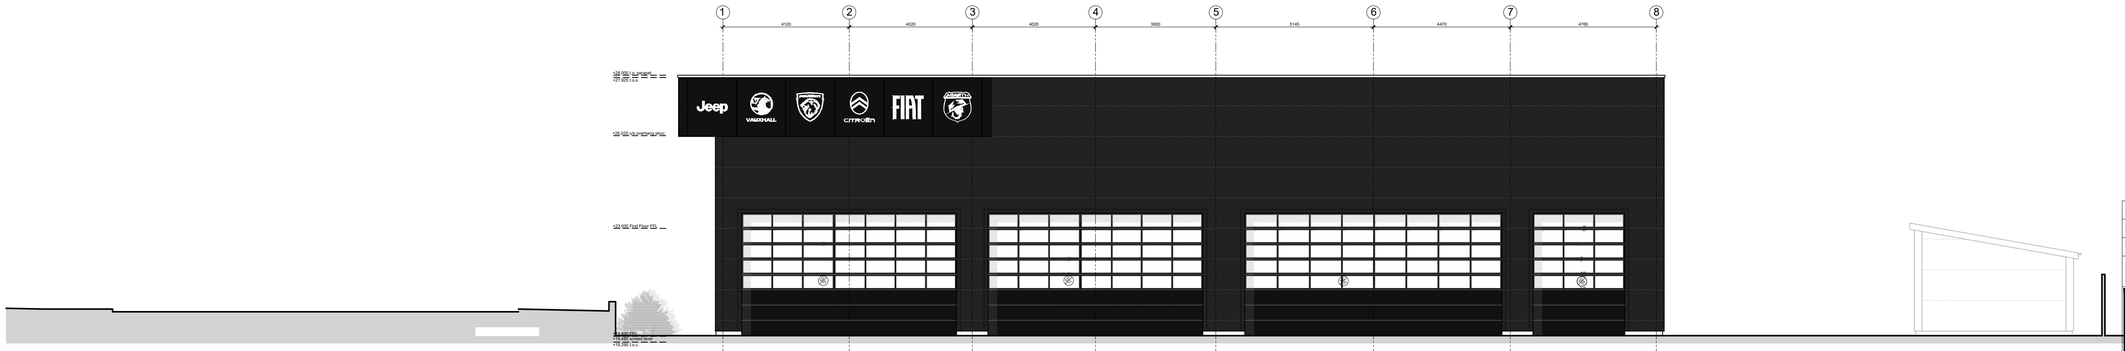

western elevation - 1:100 @ A1

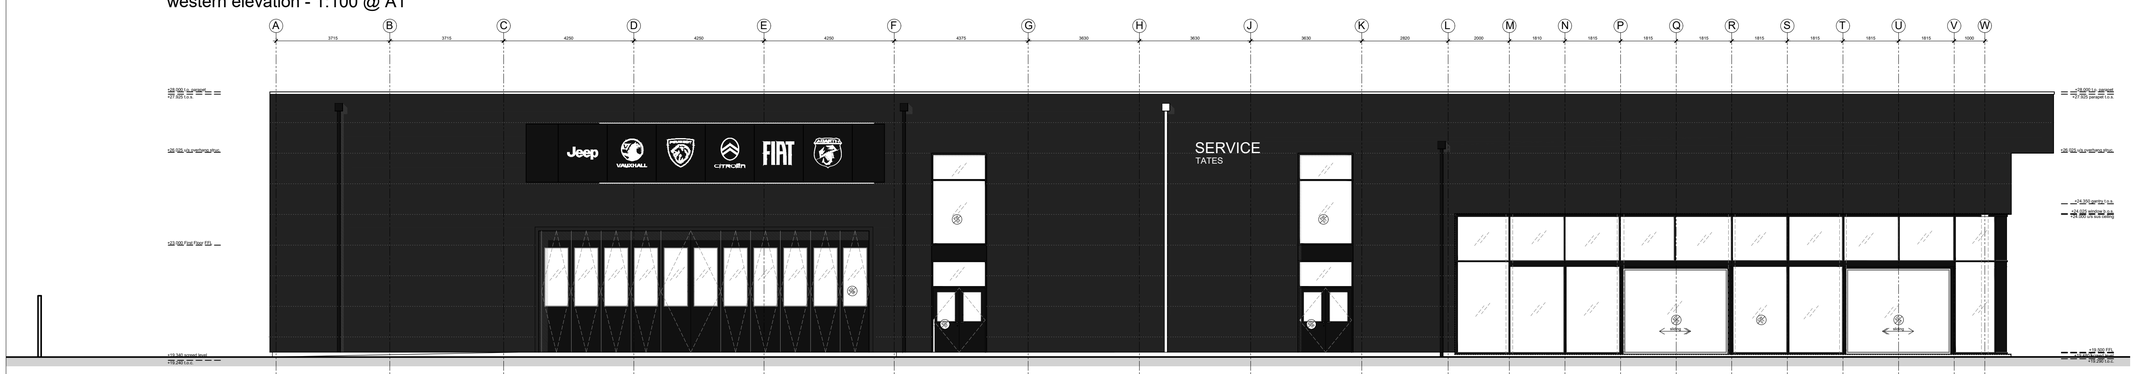

southern elevation - 1:100 @ A1



scale bar - 1:100 @ A1

REV	DATE	BY	AMENDMENT
A	23.08.24	ec	branding update

folkes architects
The Old Forge
6 Church Street
Storrington
West Sussex
RH20 4LA
t. 01903 868629
info@folkesarchitects.co.uk

CLIENT
Tates Bro.

JOB TITLE
Proposed Development at
Eastbrook Allotments
Old Shoreham Road
Portslade
BN41 1SP

DRAWING TITLE
Proposed Car Showroom -
Proposed Building Signage

PLANNING ISSUE

DATE	SCALE	DRAWN BY
May '24	1:100 @ A1	ec
		CHECKED BY mf

JOB NO.	DRAWING NO.	REVISION
22025	3.61	A