
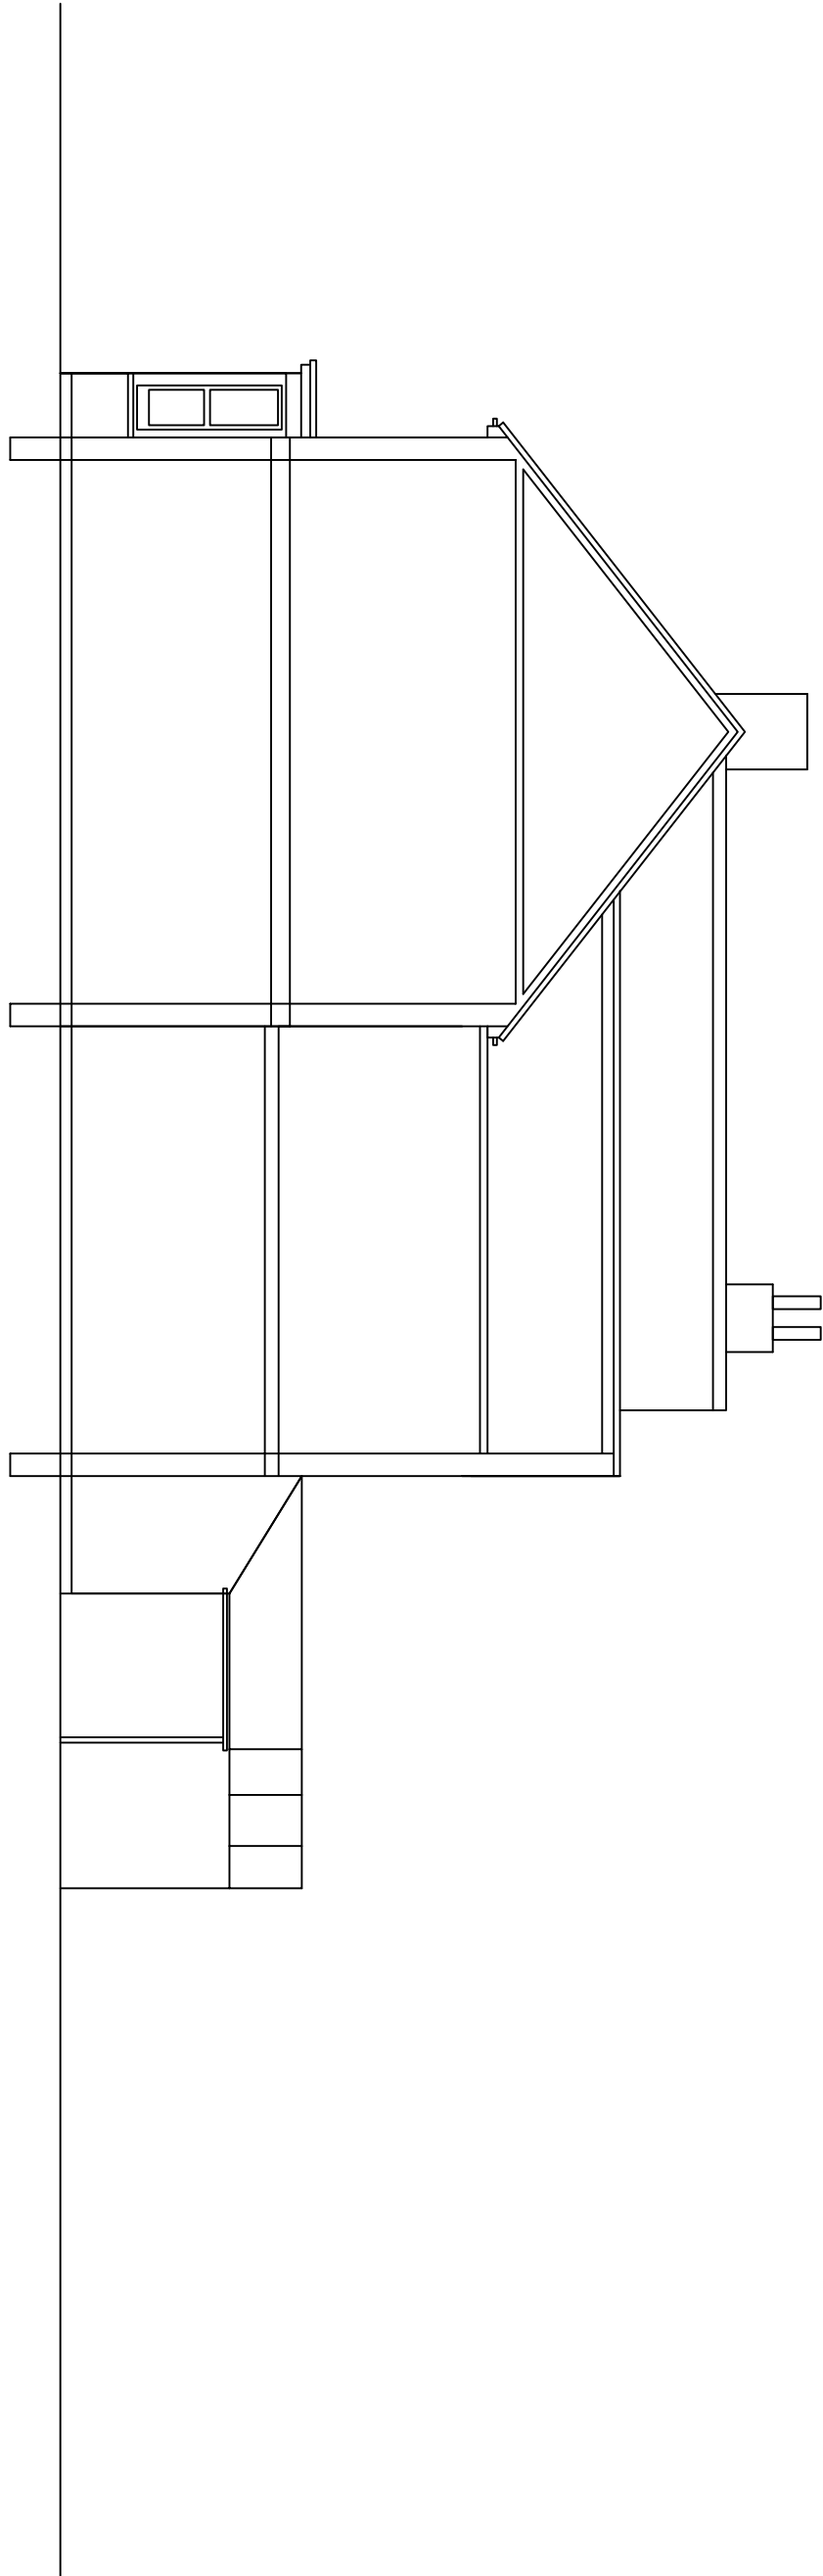
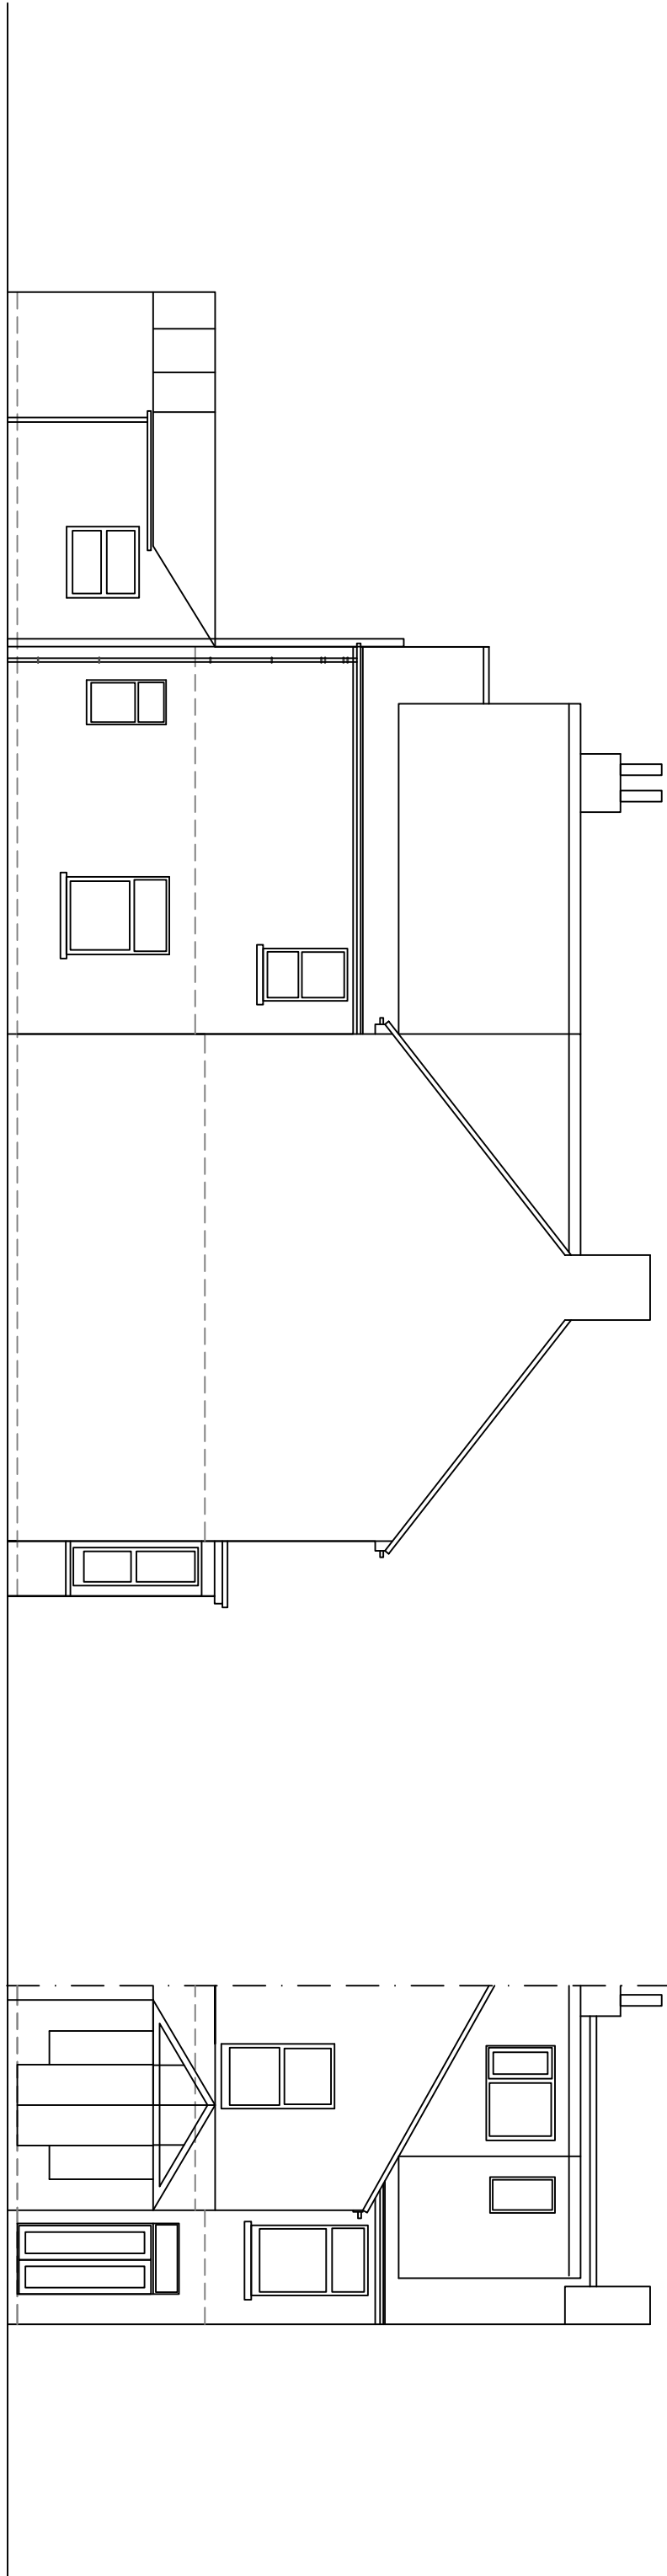


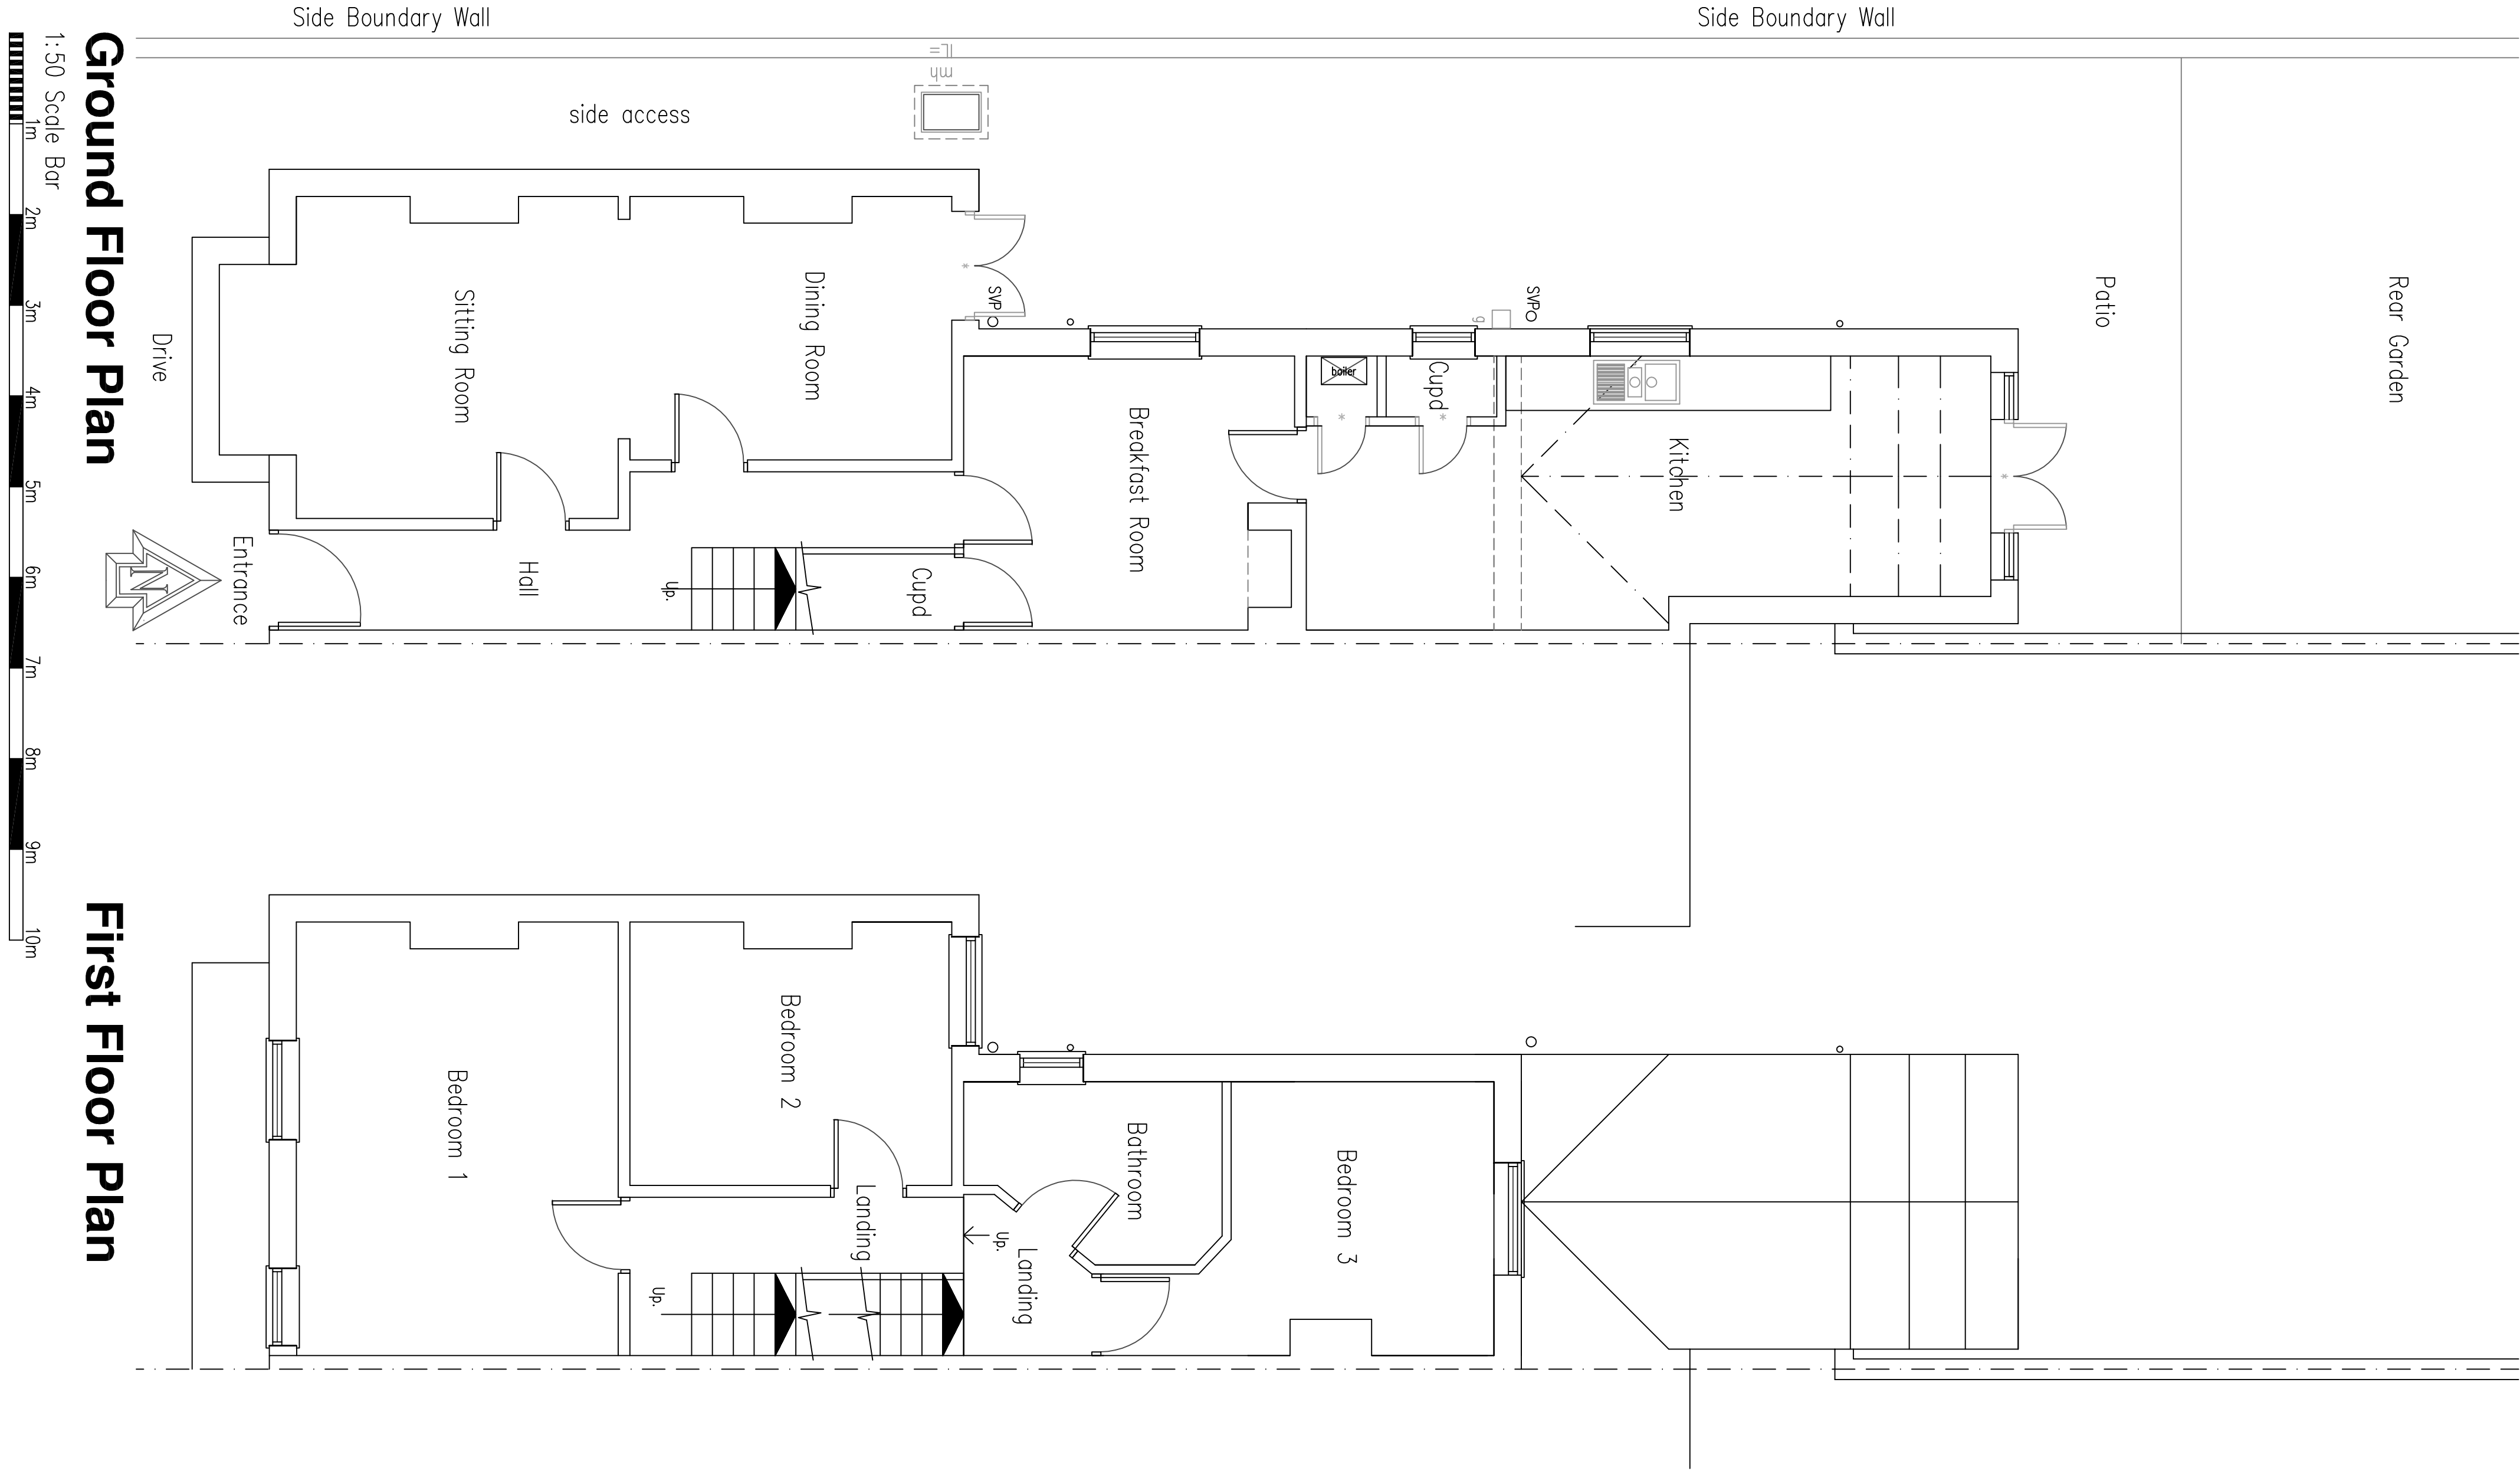

DO NOT SCALE FROM THIS DRAWING EXCEPT FOR PLANNING AS PHOTOCOPIES WILL BE SUBJECT TO DISTORTION. DRAWINGS TO BE READ IN CONJUNCTION WITH ALL OTHER ARCHITECT'S & STRUCTURAL ENGINEER'S CONTRACT DRAWINGS & SPECIFICATIONS. ANY DISCREPANCIES MUST BE BROUGHT TO THE ARCHITECT'S ATTENTION IMMEDIATELY. THE CONTRACTOR MUST VERIFY ALL DIMENSIONS BY SITE MEASUREMENT BEFORE ORDERING MATERIALS OR MANUFACTURING COMPONENTS. SUBSTITUTE MATERIALS & PRODUCTS TO THOSE NAMED WILL BE ACCEPTABLE IF PROVEN TO BE OF EQUAL OR HIGHER PERFORMANCE AND NOT IN CONFLICT WITH OTHER ELEMENTS.

Project:
Proposed
Extension & Alterations At:
27 Gordon Road
Shoreham By Sea
West Sussex

Drawing title:
Plans & Elevations As Existing

Client:
Mr & Mrs G Snow

© Copyright of:
Architectural & Planning Services
7 Ermingham Road
Shoreham By Sea
West Sussex
BN43 5ND
01273 441009
07956899101
email: ben@bjwarchitectural.co.uk
website: bjwarchitectural.co.uk

BJW

Scale:
1:50 1:100

Paper size:
A1

Date:
12.1.2026

Drawn:
BJW

Dwg. No.
01

Rev'n

Note: All dimensions to be checked on site.