Site Location Plan 1:1250

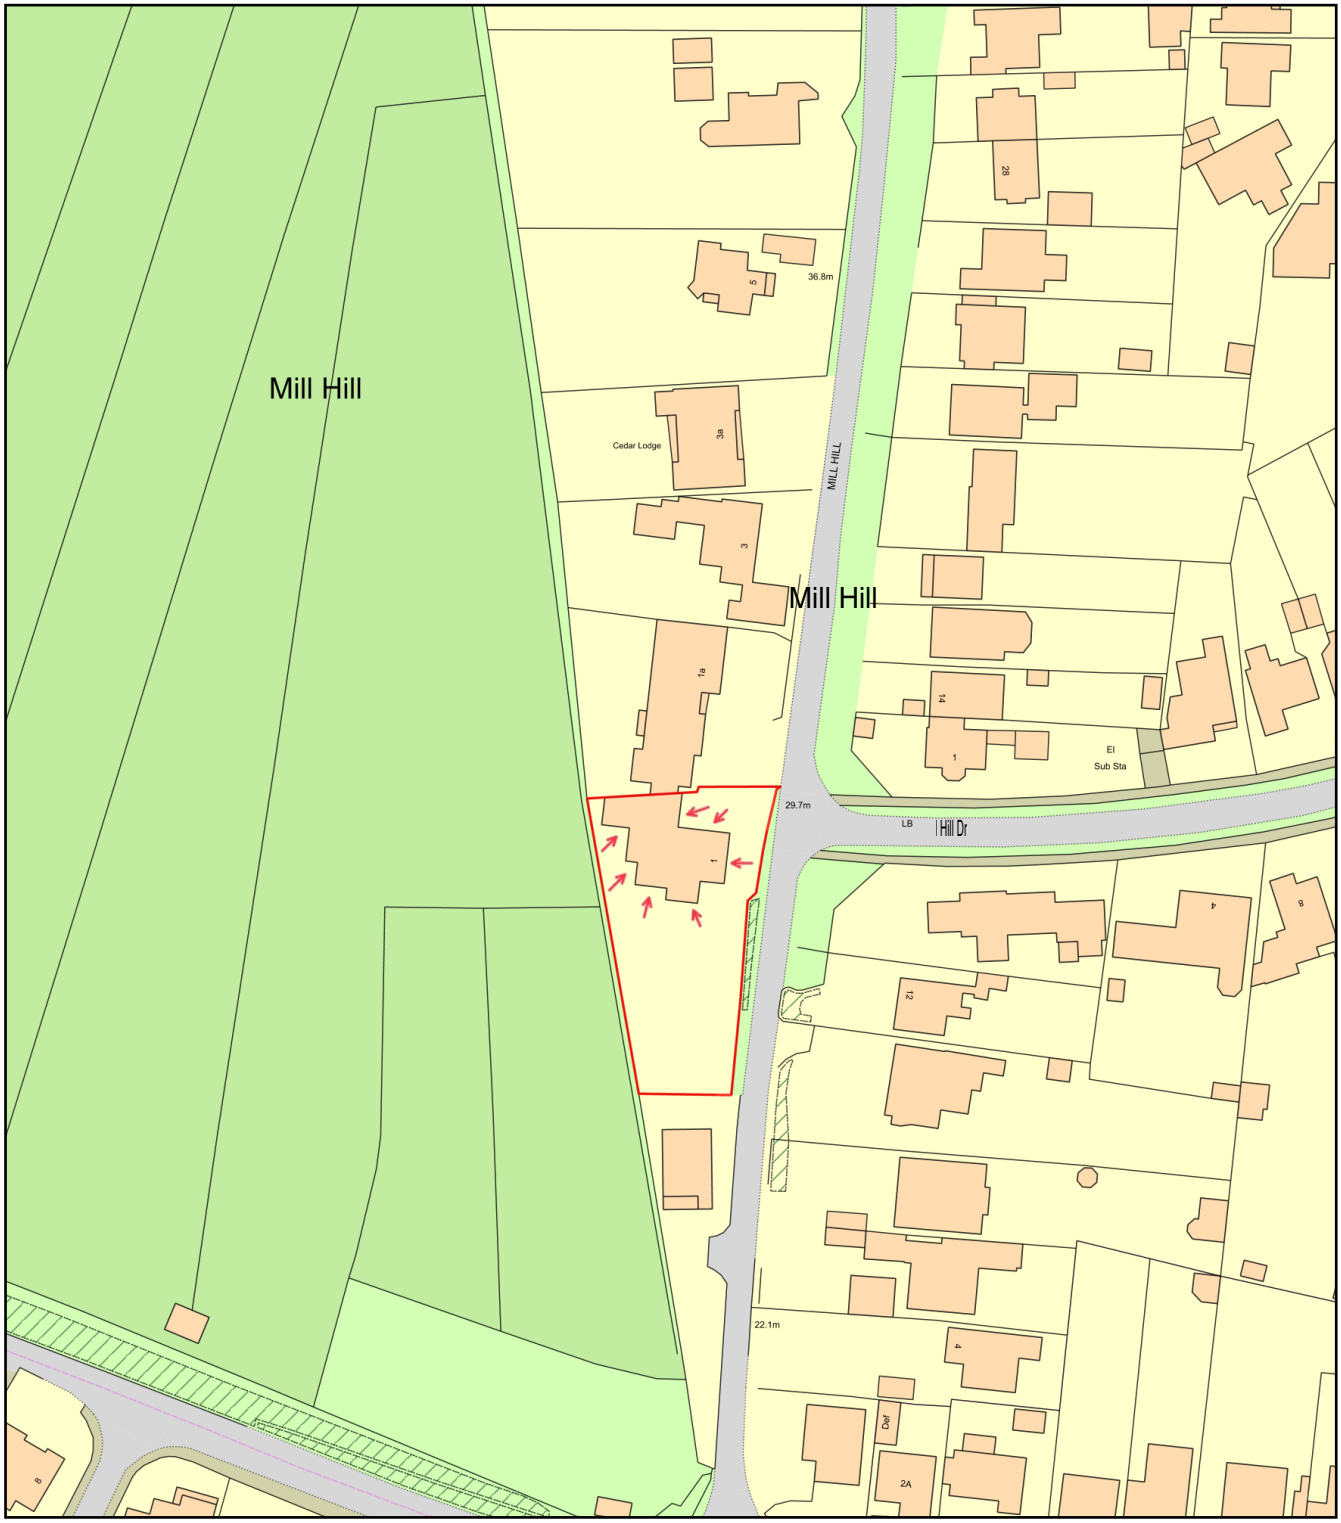

0 50
Metres

N

ReQuestaPlan

Plan Produced for:	Phill Stone
Date Produced:	11 Feb 2024
Plan Reference Number:	TQRQM24042201713221
Scale:	1:1250 @ A4

© Crown copyright and database rights 2023 OS 100042766