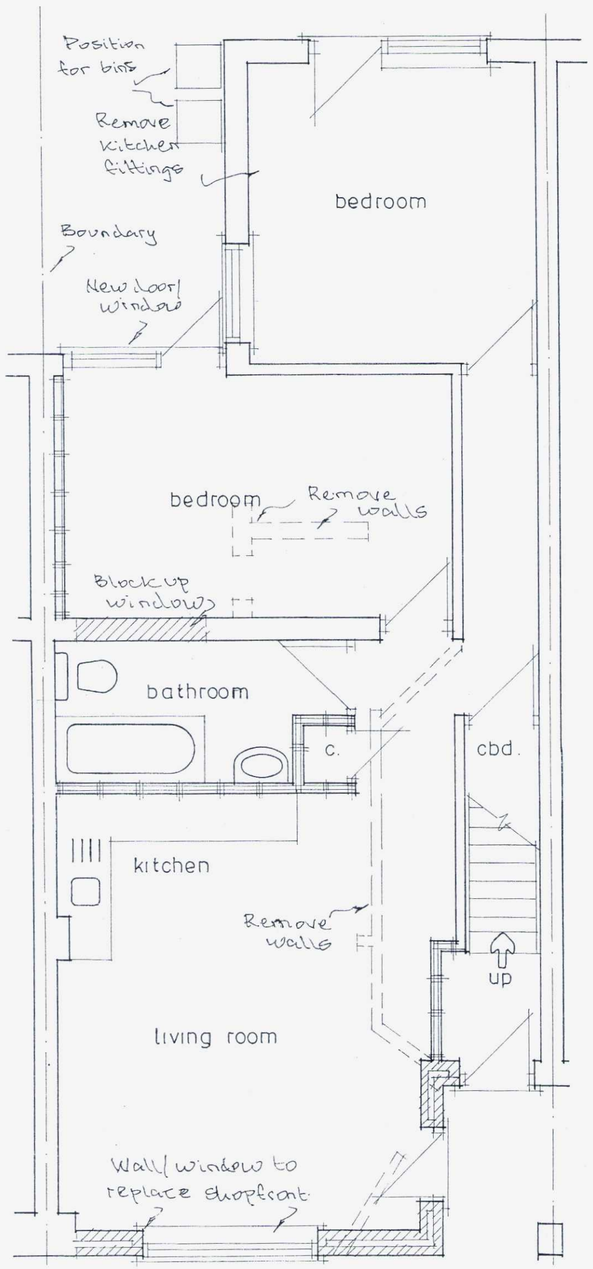

GROUND FLOOR

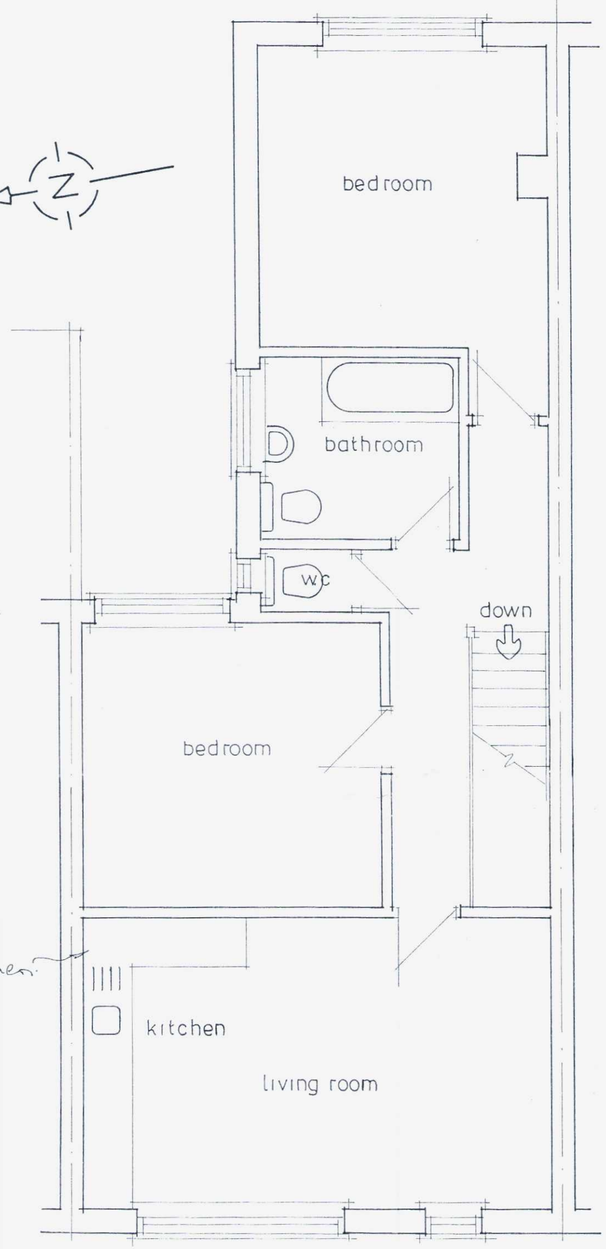

FIRST FLOOR



West Elevation



East Elevation

1:100 0 10m
Scale bar
1:50 0 10m

NOTES

A		
	Date	Revisions

© copyright

Client
Mr J. Blankson

Job Title
Proposed Change of Use & Rear Extension

Drawing Title
141 South Street
Lancing

Scale 1:50 1:100

Date | Drawn by

Drg No. 437/01 | Rev.