ALL WORKS DESCRIBED IN CHAPTER IA OF THE COPYRIGHT, DESIGNS AND PATENTS ACT 1988 HAVE GENERALLY BEEN ASSERTED.
IT IS THE CONTRACTORS RESPONSIBILITY TO ENSURE COMPLIANCE WITH THE BUILDING REGULATIONS.
NO PART OF THIS DRAWING IS TO BE COPIED OR REPRODUCED WITHOUT THE PRIOR CONSENT OF THE ARCHITECT.
THE CONTRACTOR SHOULD CHECK ALL DIMENSIONS ON SITE NO DIMENSIONS TO BE SCALED FROM THIS DRAWING
©

rev. date. amendment. chkd.

rev. date. amendment. chkd.

DEARLE & HENDERSON

LONDON 020 7387 4300 : MAIDSTONE 01622 680 044 : NEWCASTLE 0191 232 0770 : BRIGHTON 0870 607 8300
BIRMINGHAM 0121 236 1880 : CAMBRIDGE 01223 461 420 : DUNDEE 01382 225 111 : GLASGOW 0141 204 2800

client	project	drg no	rev
WEST SUSSEX C.C.	Worthing. West Sussex. Durrington Middle School	C6098 - 080	*
drawing		date	scale@A3
Tarring - Greenland Road		Oct 07	1:1250

SITE LOCATION PLAN - 1:1250

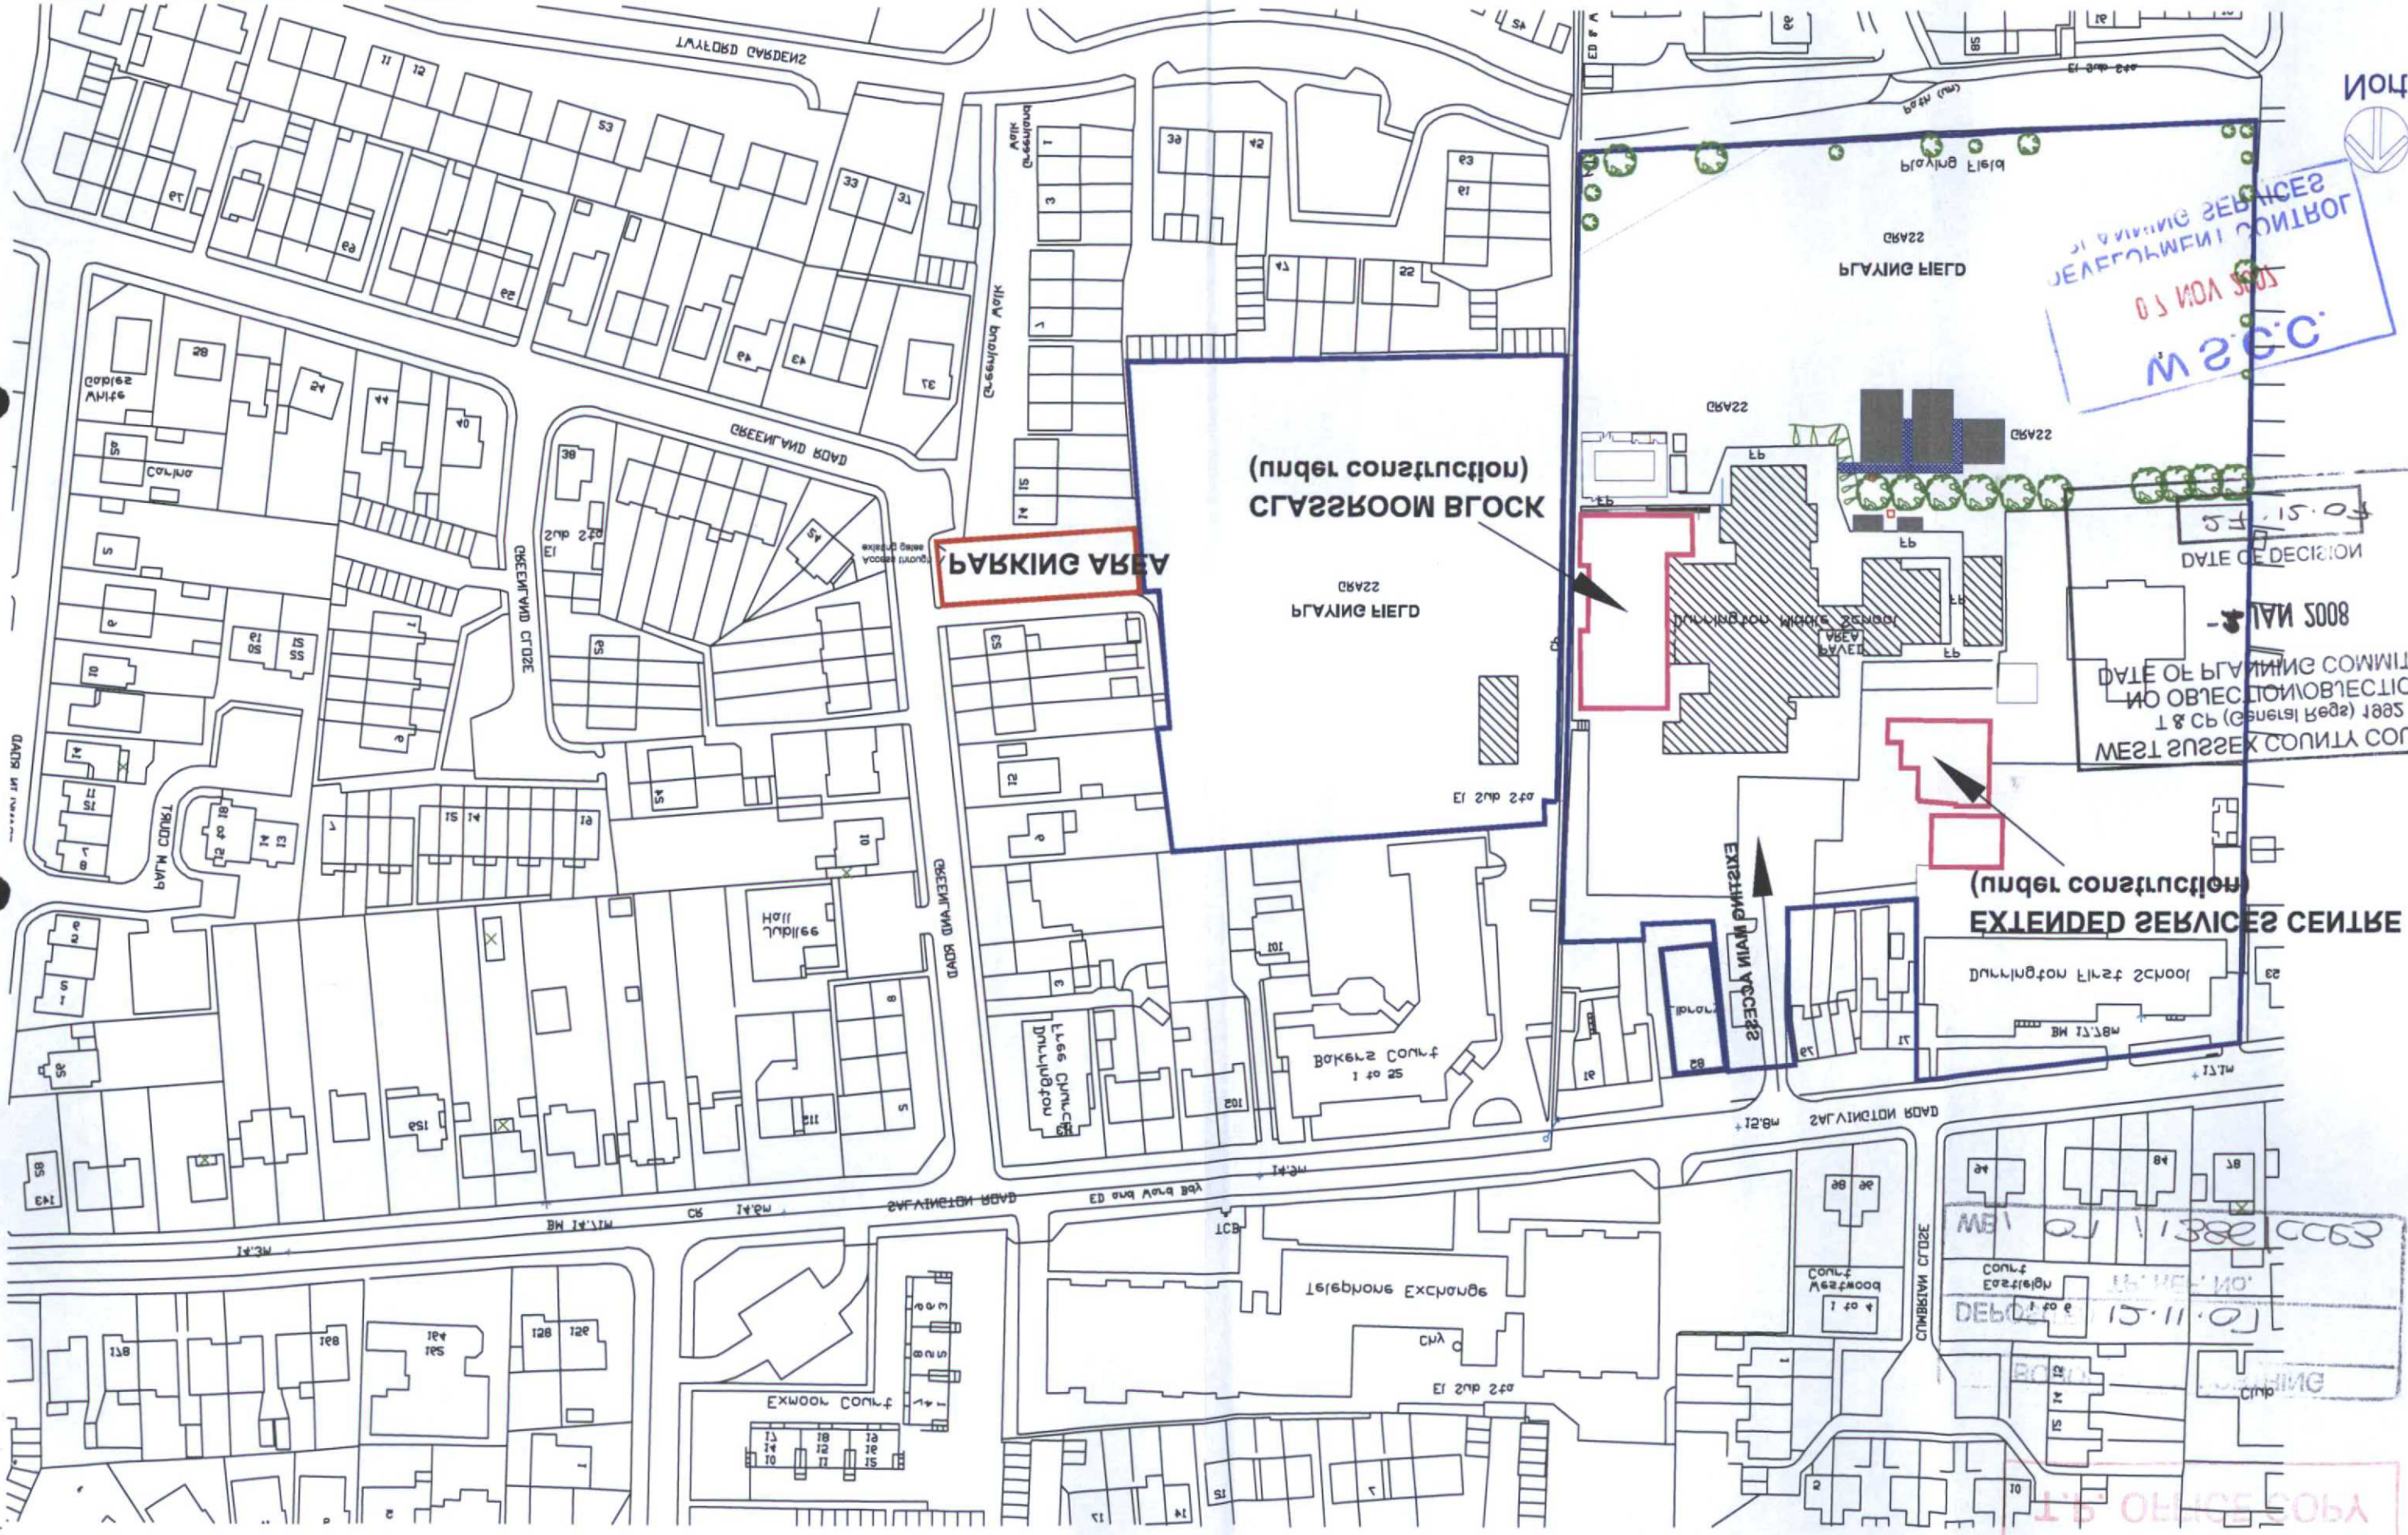
TWYFORD GARDENS
GREENLAND ROAD
Greenland Walk
PARKING AREA
(under construction)
CLASSROOM BLOCK
PLAYING FIELD
Durrington Middle School
AREA
PLAYING FIELD
(under construction)
EXTENDED SERVICES CENTRE
ACCESS VIA PARTIAL
Durrington First School
BARNETT CLOSE
Hall
Telephone Exchange
EXMOOR CLOSE
WESTWOOD CLOSE
Westwood
Eastleigh
Clump
Barnett Court
1 to 25
Exmoor Court
1 to 8
Eastleigh Court
1 to 6
Westwood Court
1 to 4
DURRINGTON WALK
SALVINGTON ROAD
CRAIGMAND CLOSE
TARDO WAY
Carlyle
Carlyle
Wyatt
Wyatt
Hall
Hall
Hall