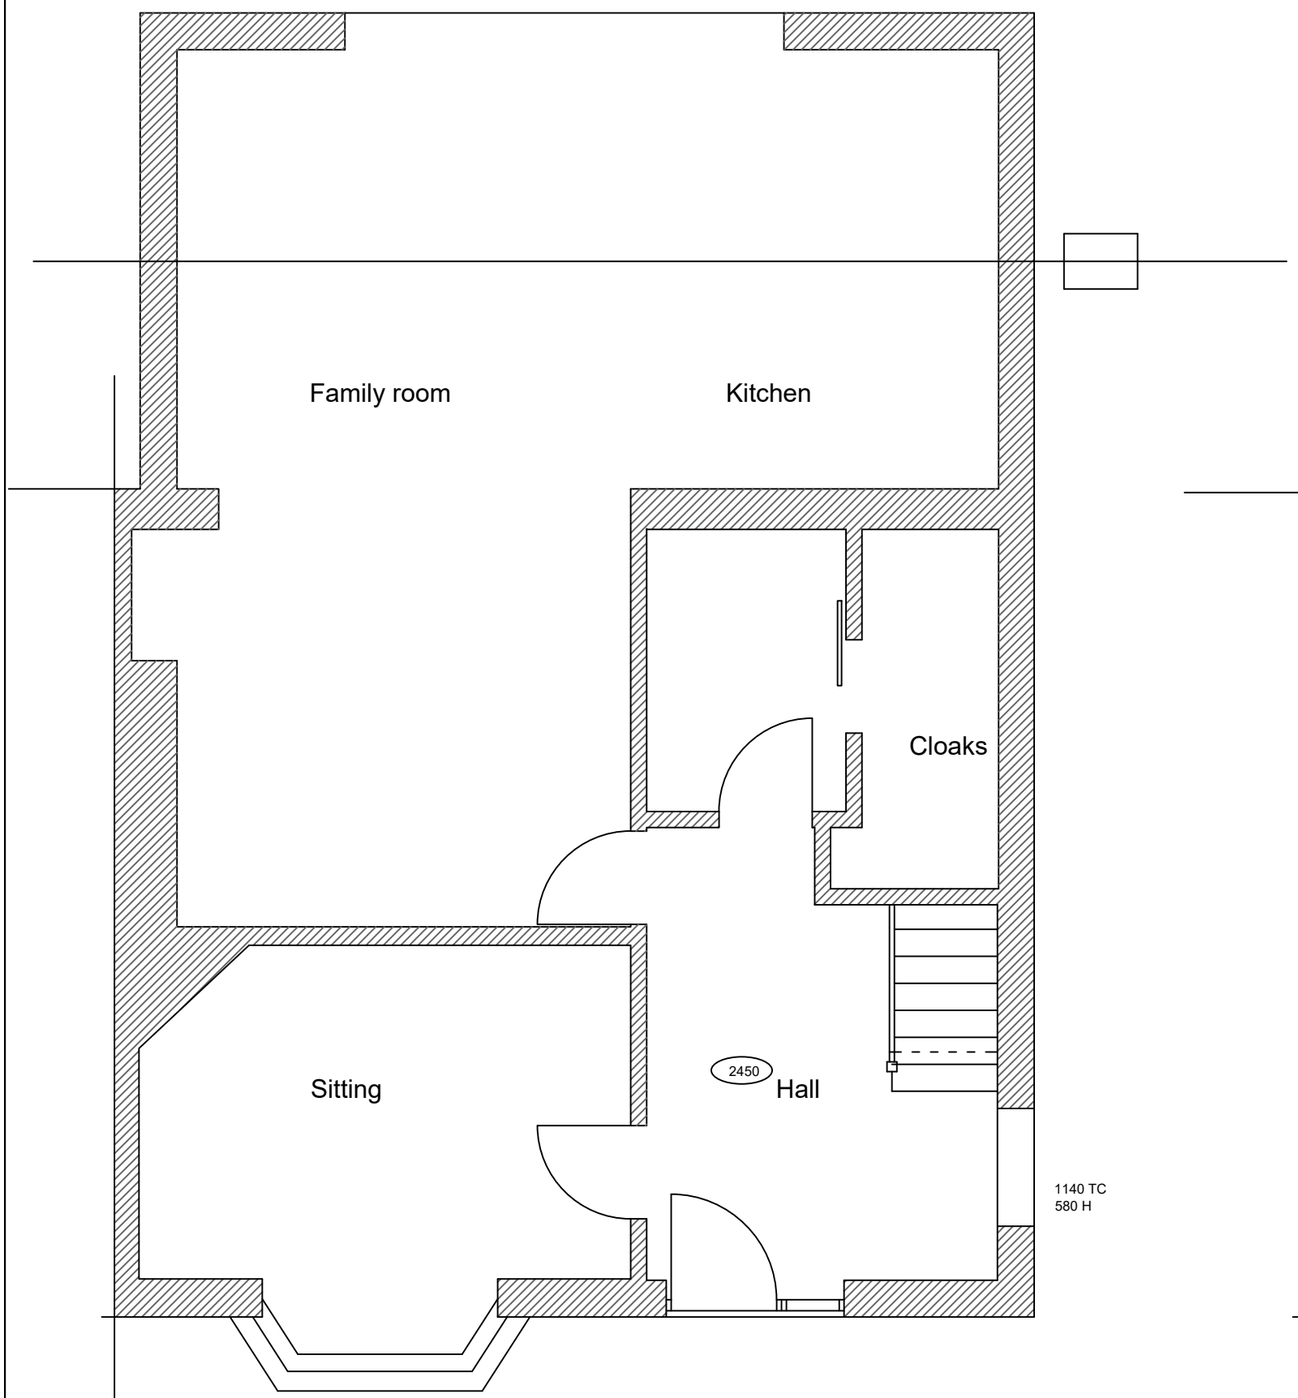

Ground Floor Plan

0m 3.0m

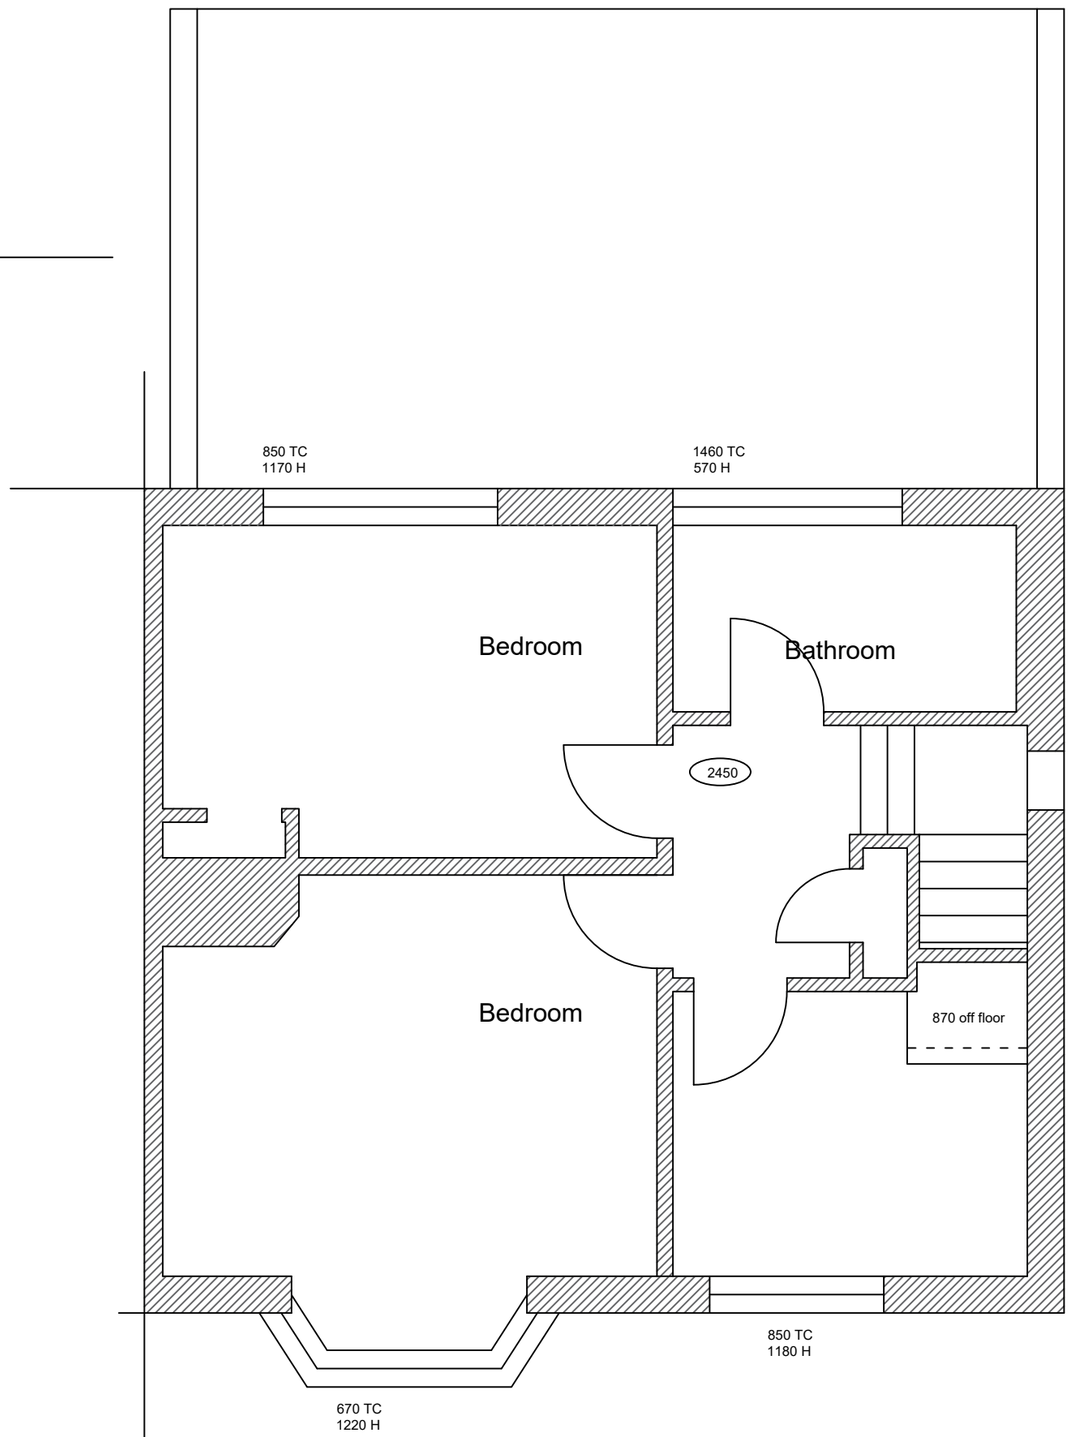

First Floor Plan

Project
PROPOSED SINGLE STOREY SIDE ADDITION AT 28 HALEWICK LANE SOMPTING SUSSEX BN15 0ND

Client
MR & MRS J. ARMITAGE

Drawing Title
GROUND FLOOR PLAN EXISTING 1:50
FIRST FLOOR PLAN EXISTING 1:50

LARKINS & POLLINGTON
DESIGN PARTNERSHIP
2 Birling Way
Uckfield TN22 1LP
01825 768948 07894 124919
michaelpollington@hotmail.co.uk

A3

Date	Drawn By	Checked	Scale
03.23	mpp		1:50

Drawing No.	Amendment
1024/23/ABR/01	