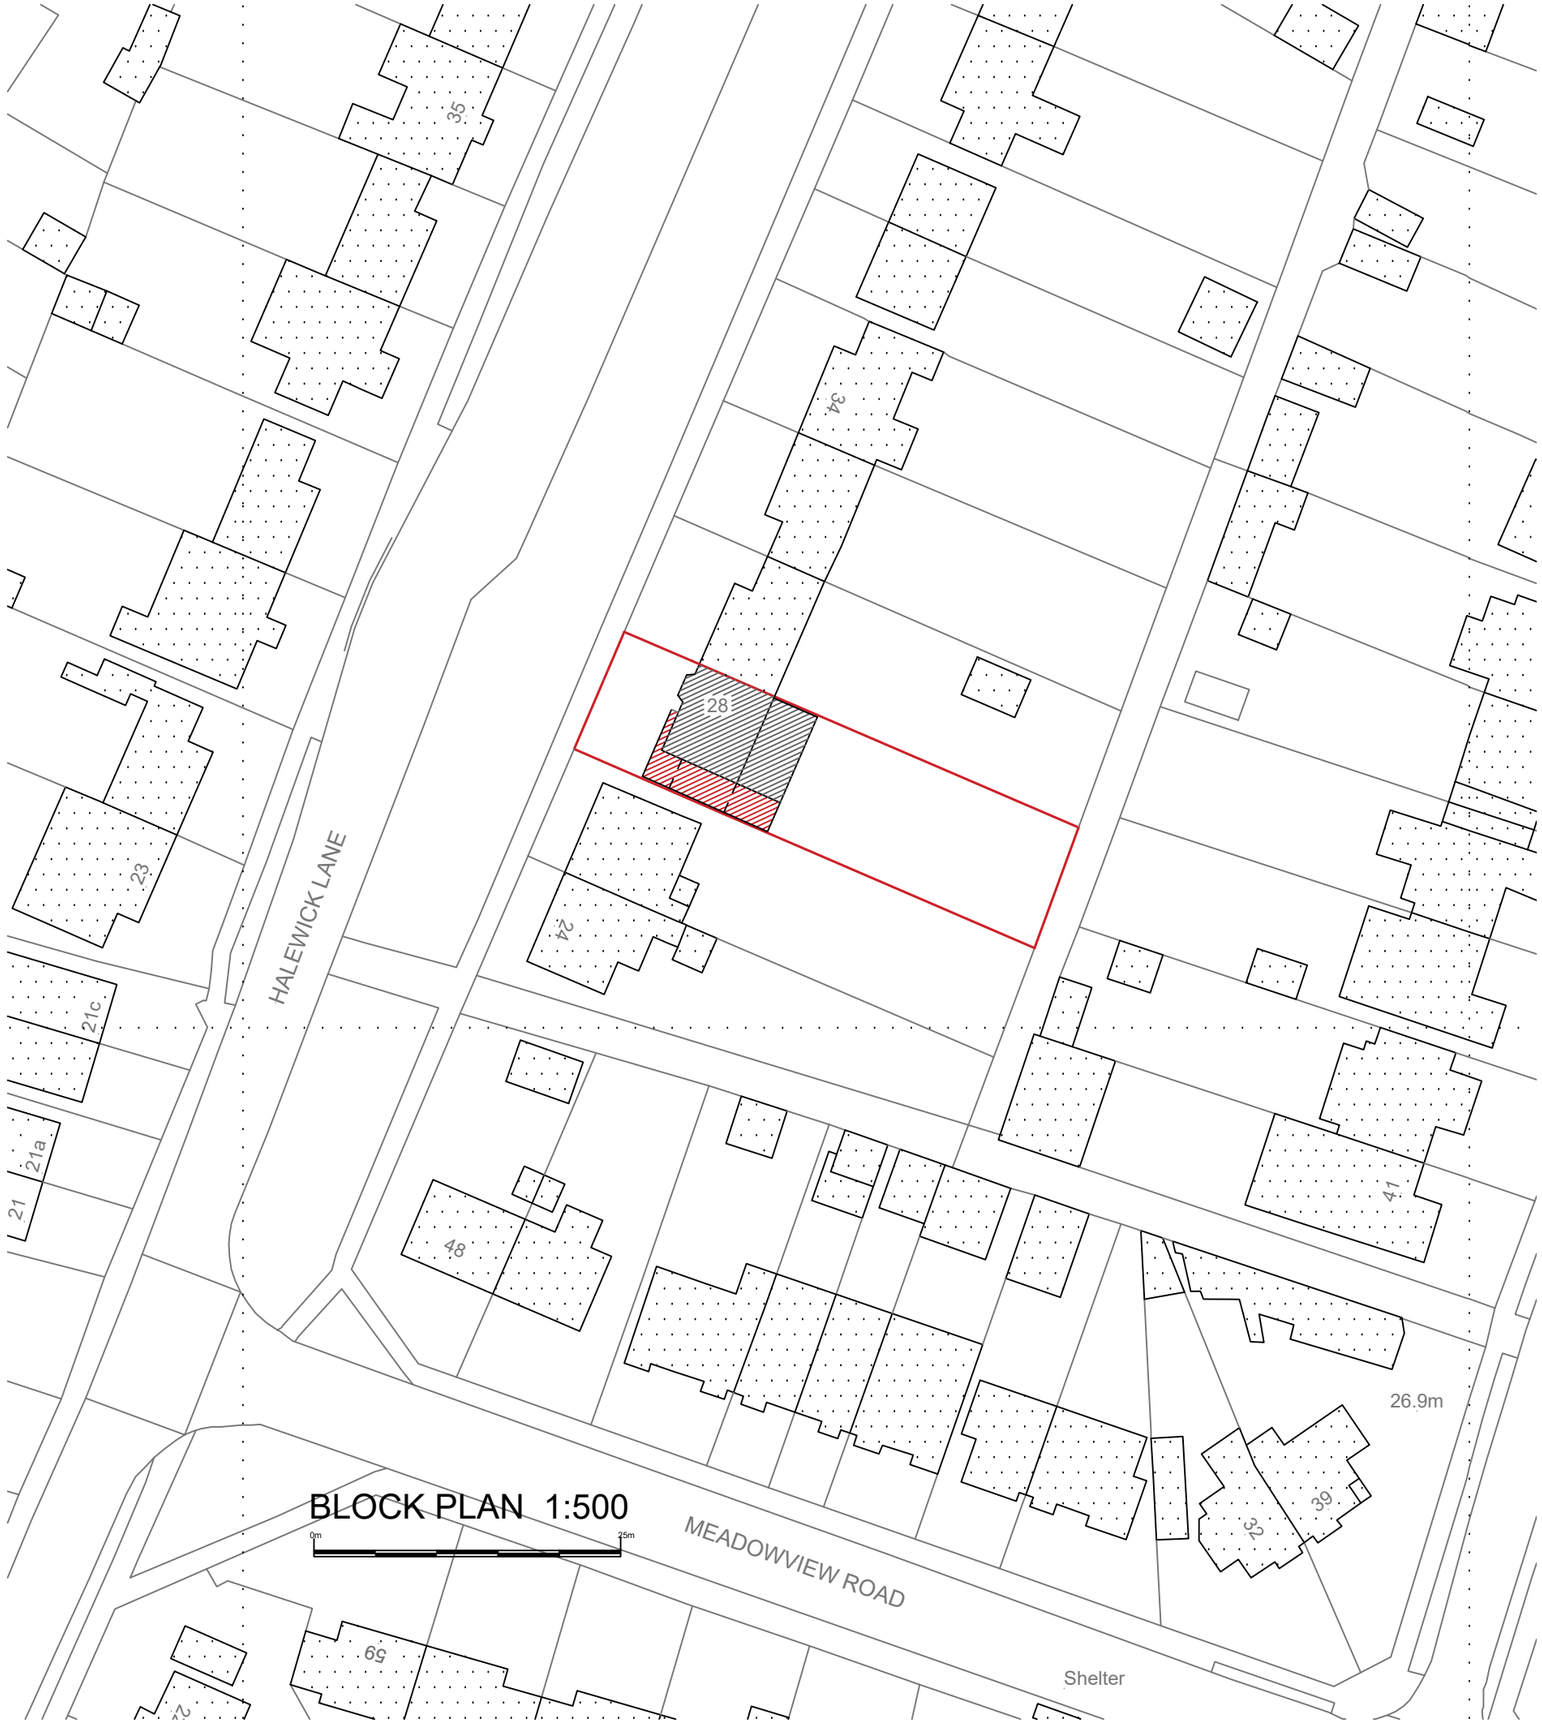



LOCATION PLAN 1:250

0m 50m

?Crown Copyright and database rights 2023 OS Licence no. 100019980

Project
PROPOSED SINGLE STOREY SIDE ADDITION AT 28 HALEWICK LANE SOMPTING SUSSEX BN15 0ND

Client
MR & MRS J. ARMITAGE

Drawing Title
BLOCK PLAN 1:500
LOCATION PLAN 1:1250

LARKINS & POLLINGTON
DESIGN PARTNERSHIP
2 Birling Way
Uckfield TN22 1LP
A3
01825 768948 07894 124919
michaelpollington@hotmail.co.uk

Date	Drawn By	Checked	Scale
03.23	mpp		1:500

Drawing No.	Amendment
1024/23/ABR/04	