

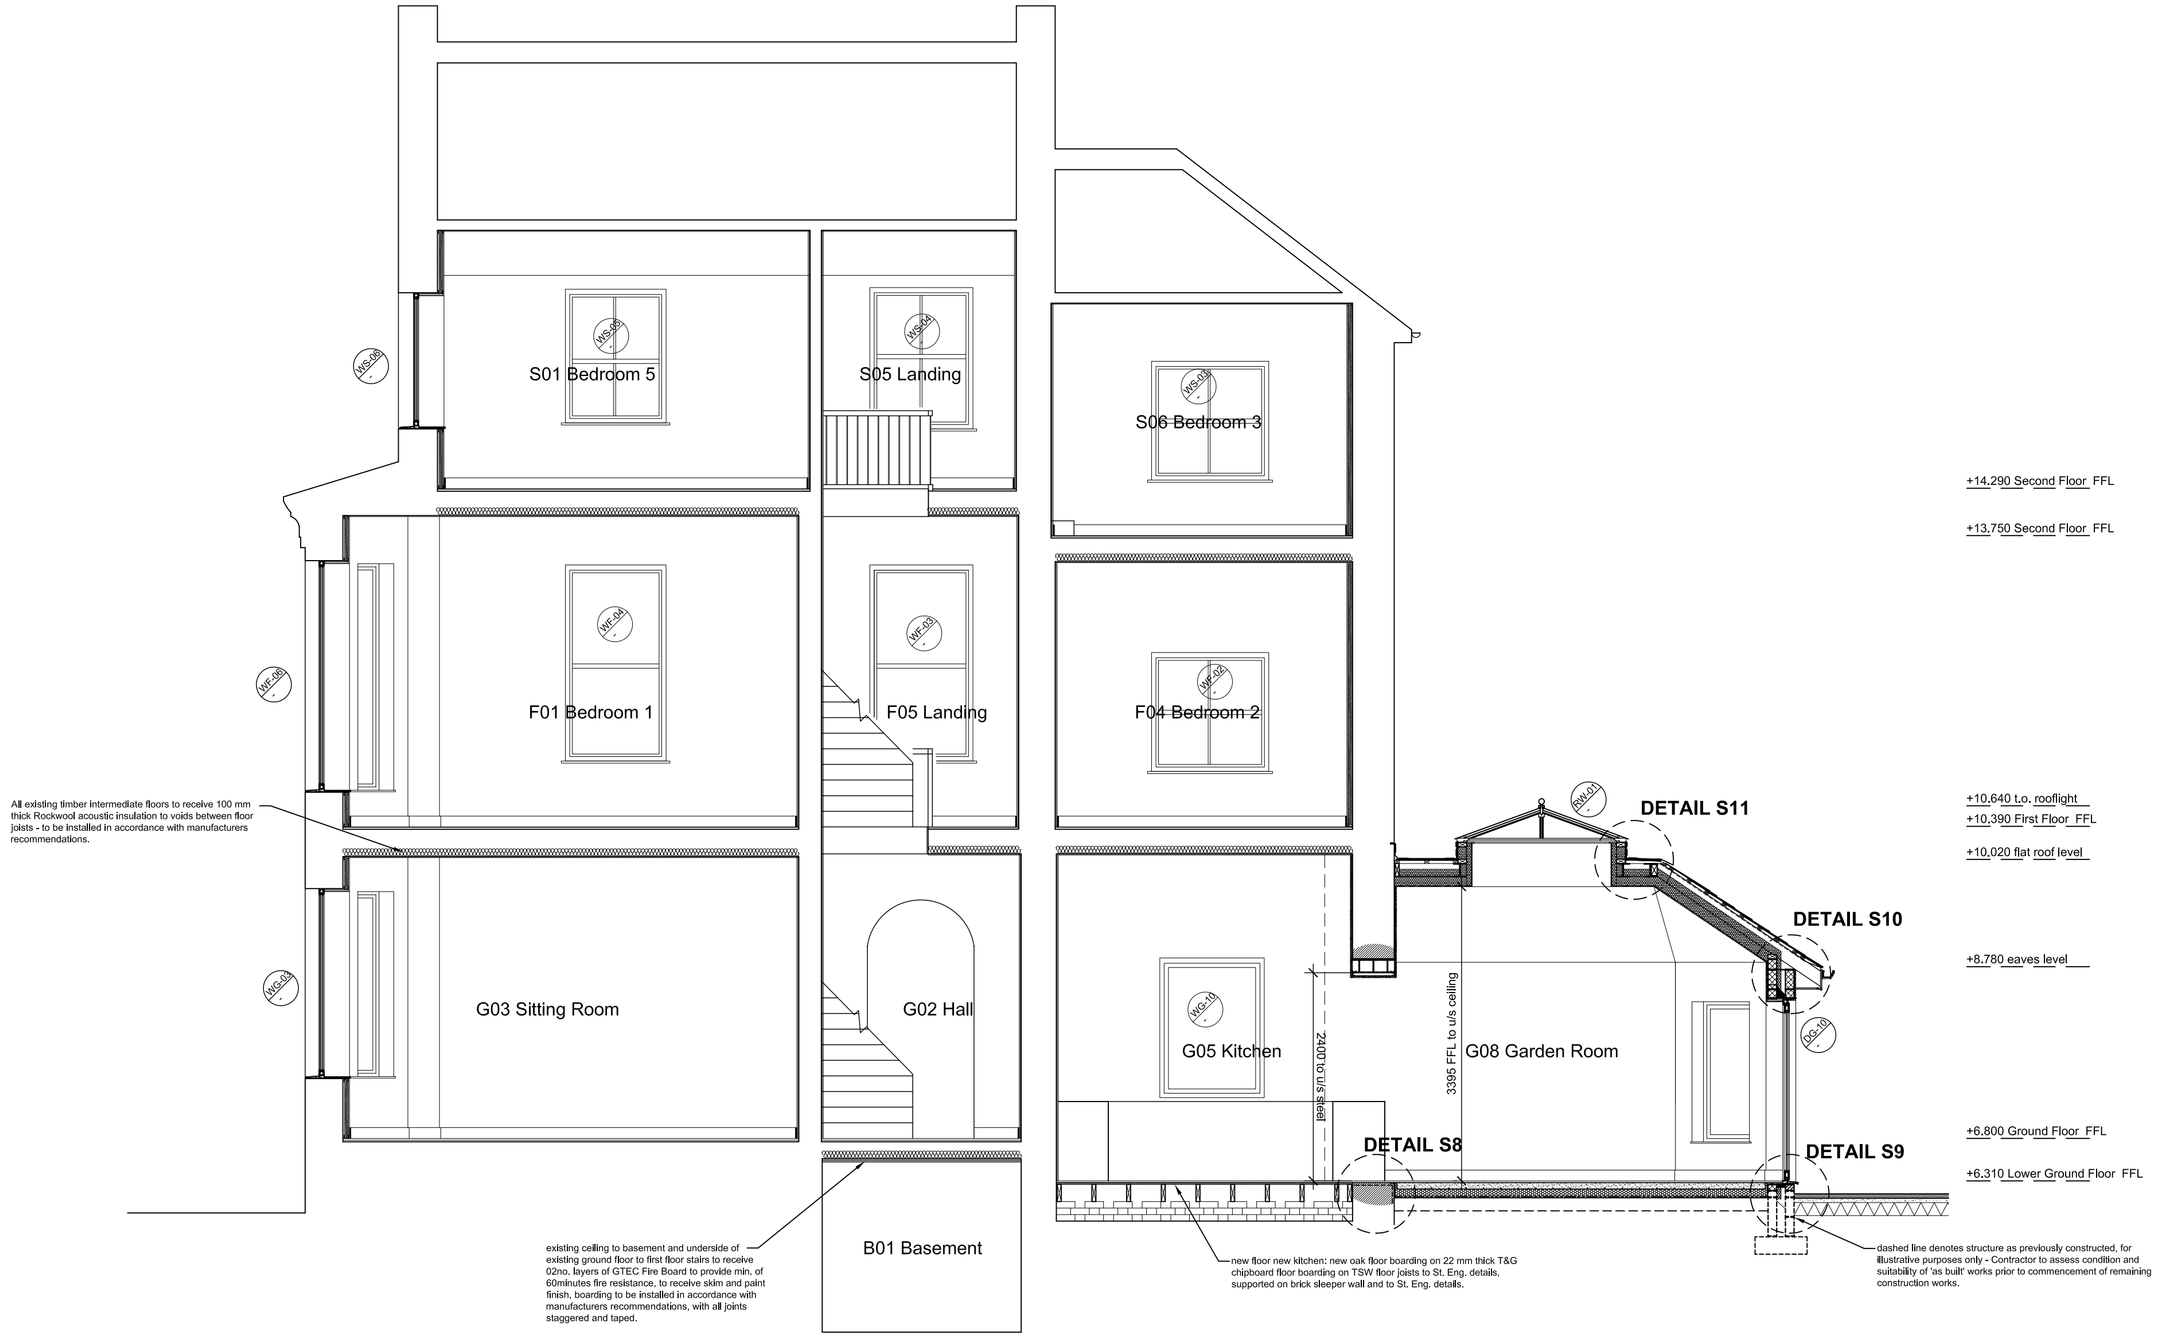



Section B-B' - 1:50 @ A1

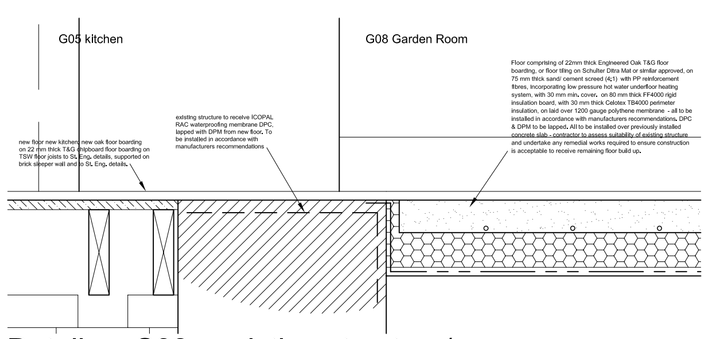


Detail no.S08 - existing structure/ extension floor junction - 1:10

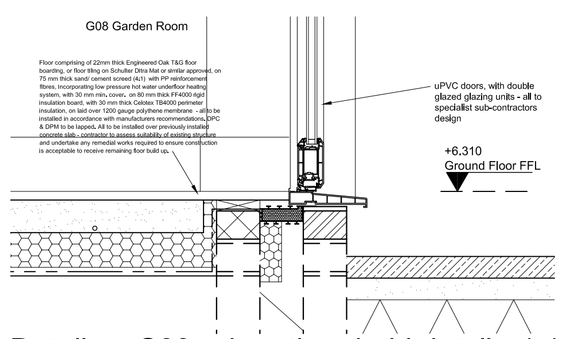

Detail no.S09 - door threshold detail - 1:10

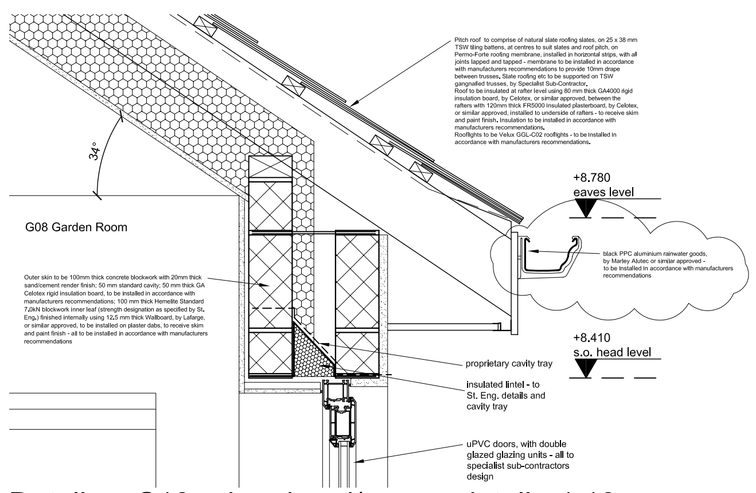

Detail no.S10 - door head/ eaves detail - 1:10

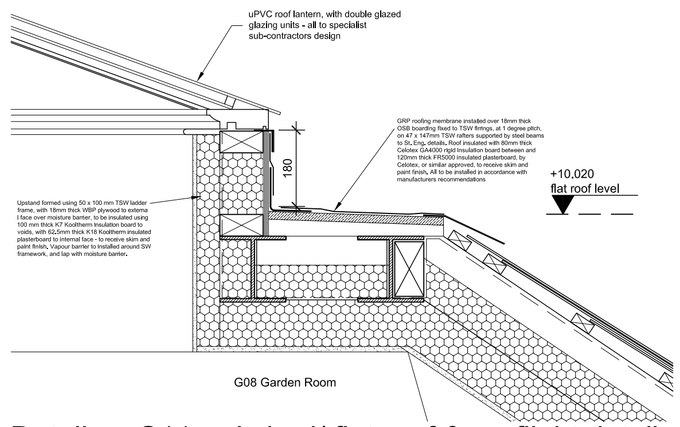

Detail no.S11 - pitched/ flat roof & rooflight detail - 1:10

0m 1 2 5m 10m

Scale 1:50

NOTES

DO NOT SCALE OFF THIS DRAWING
CHECK ALL DIMESIONS ON SITE BEFORE ANY WORK IS COMMENCED
ALL GOODS MATERIALS AND WORKMANSHIP MUST CONFORM WITH CURRENT BUILDING REGULATIONS, BRITISH STANDARDS AND CODES OF PRACTICE
COPYRIGHT OF THIS DRAWING IS RETAINED BY THE ARCHITECT AND IT MUST NOT BE REPRODUCED WITHOUT WRITTEN CONSENT

REV	DATE	BY	AMENDMENT
B	08.05.13	ec	amendments made following comments from Planning Department - all as clouded
A	25.03.13	ec	BUILDING REGS ISSUE

folkes architects
THE DESIGN STUDIO
94 High Street
Steyning
West Sussex
BN44 3RD
t. 01903 816829
f. 01903 816496
info@folkesarchitects.co.uk

CLIENT
Mr. D. Coughlan

JOB TITLE
Sandhurst Gatehouse
101 Brighton Road
West Sussex
BN11 2EL

DRAWING TITLE
Proposed Section B-B' & Details
BUILDING REGULATIONS

DATE	SCALE	DRAWN BY	CHECKED BY
Mar '13	1:10/ 1:50	EC	MF

JOB NO.	DRAWING NO.	REVISION
1302	3.04	B