
T.P. OFFICE COPY

project	GROUND FLOOR TO 65 MILL ROAD WORTHING		
drawing	LOCATION AND BLOCK PLAN	drawing No.	TP583/209 revision
scale	1: 1250 & 1:500	date:18/12/2007	revised
client	Jon Rounce 65 Mill Road Worthing BN11 5DX 077 88 58 04 51		
architect	Peter Wilson Hilary Mount Way Lancing Sussex BN15 0QD 01903 755765		



Location plan scale 1: 1250

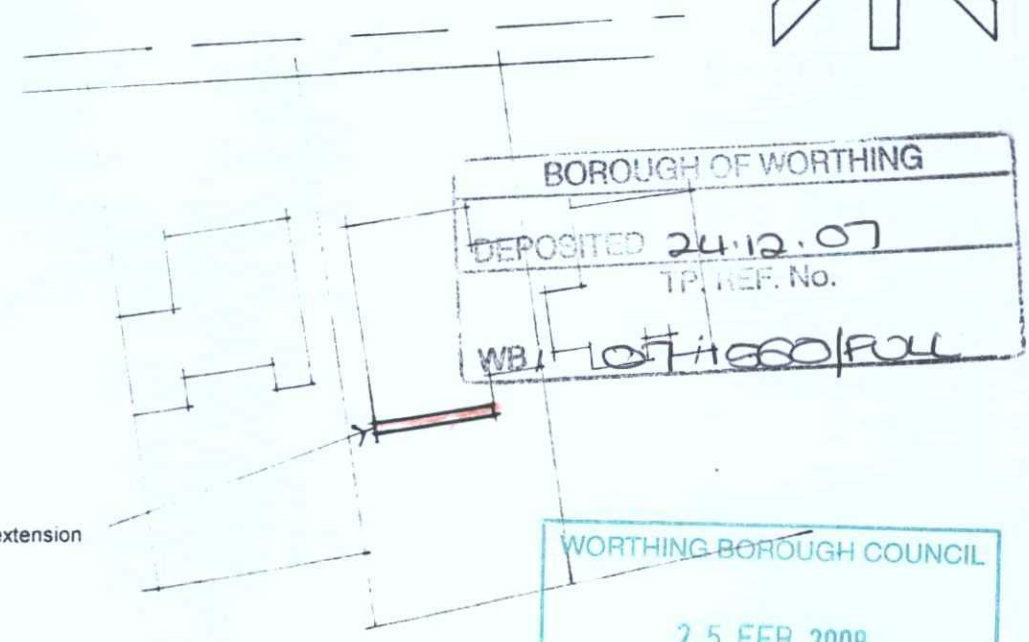

Extended rear extension

BOROUGH OF WORTHING
DEPOSITED 24.12.07
TP. REF. No.
WB/07/1660/FUL

WORTHING BOROUGH COUNCIL
25 FEB 2008
CONSENT GRANTED SUBJECT TO CONDITIONS

Block plan scale 1:500