

project	EXTENSION TO GROUND FLOOR TO 65 MILL ROAD WORTHING
drawing	**east & west elevation** drawing No. **TP583/211** revision a
scale	1:100 date:18/12/2007 revised 20/1/8
client	Jon Rounce 65 Mill Road Worthing BN11 5DX
architect	Peter Wilson Hilary Mount Way Lancing Sussex BN15 0QD 01903 755765

REVISED PLAN

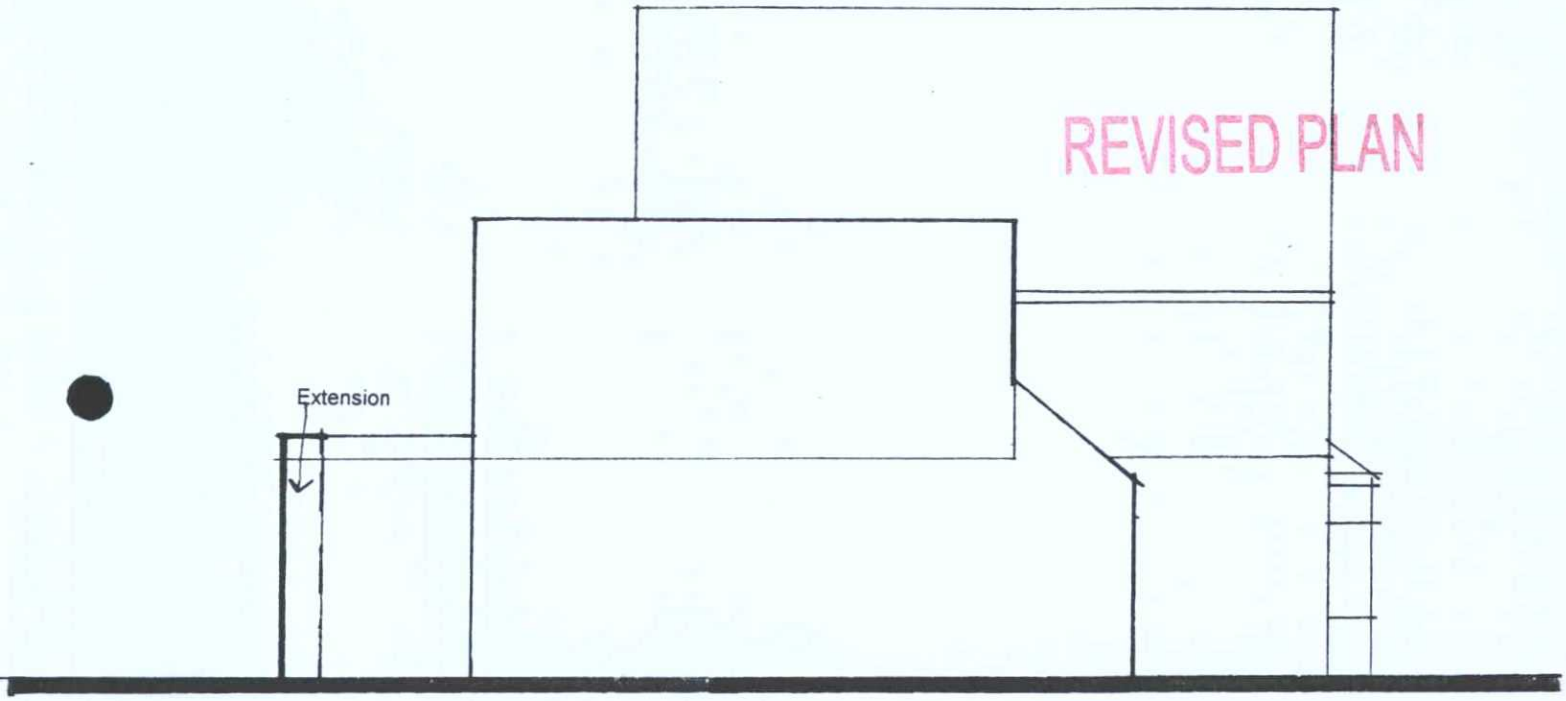

east elevation

BOROUGH OF WORTHING
DEPOSITED 21/1/8
TP REF NO
WB/07/1560/FU
WORTHING BOROUGH COUNCIL
25 FEB 2008
CONSENT GRANTED
SUBJECT TO CONDITIONS

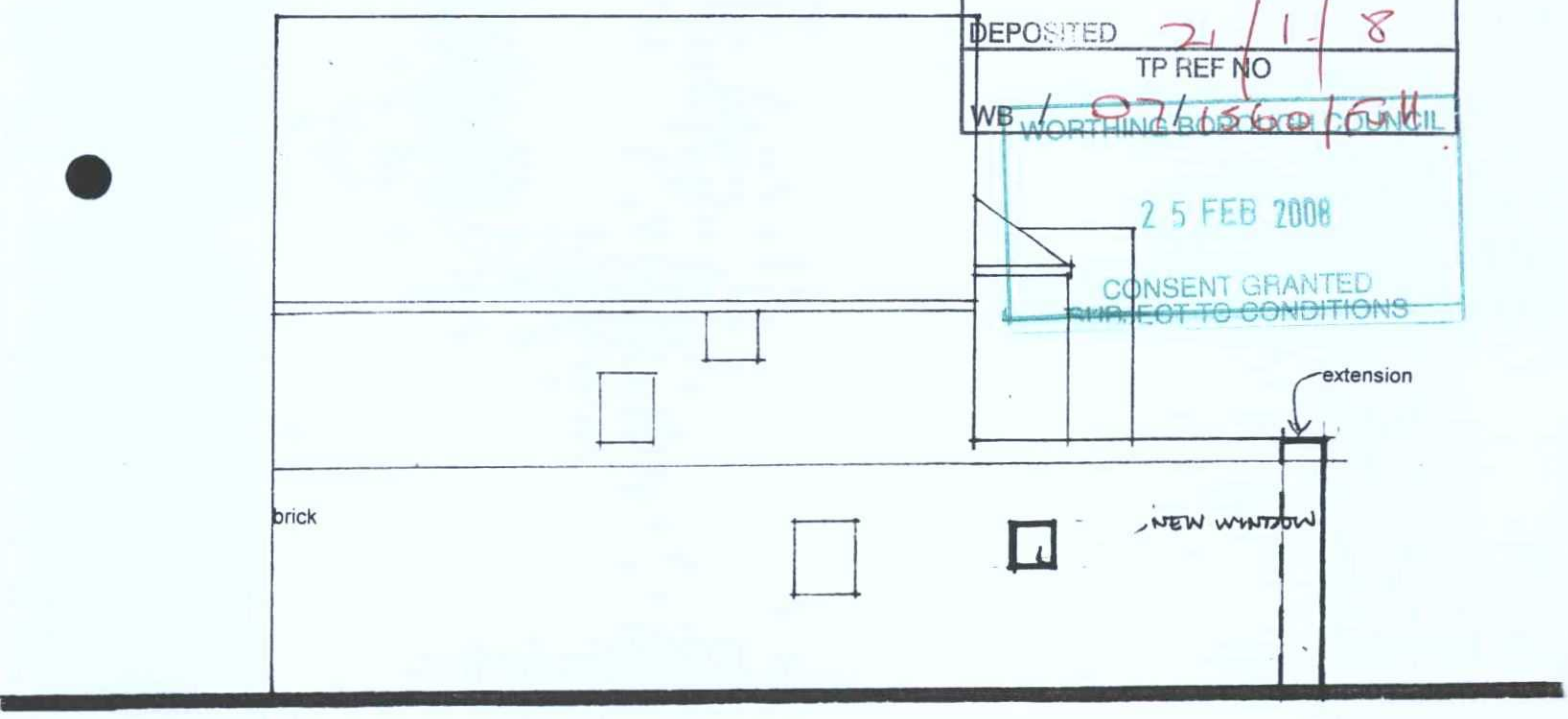

west elevation