Amy

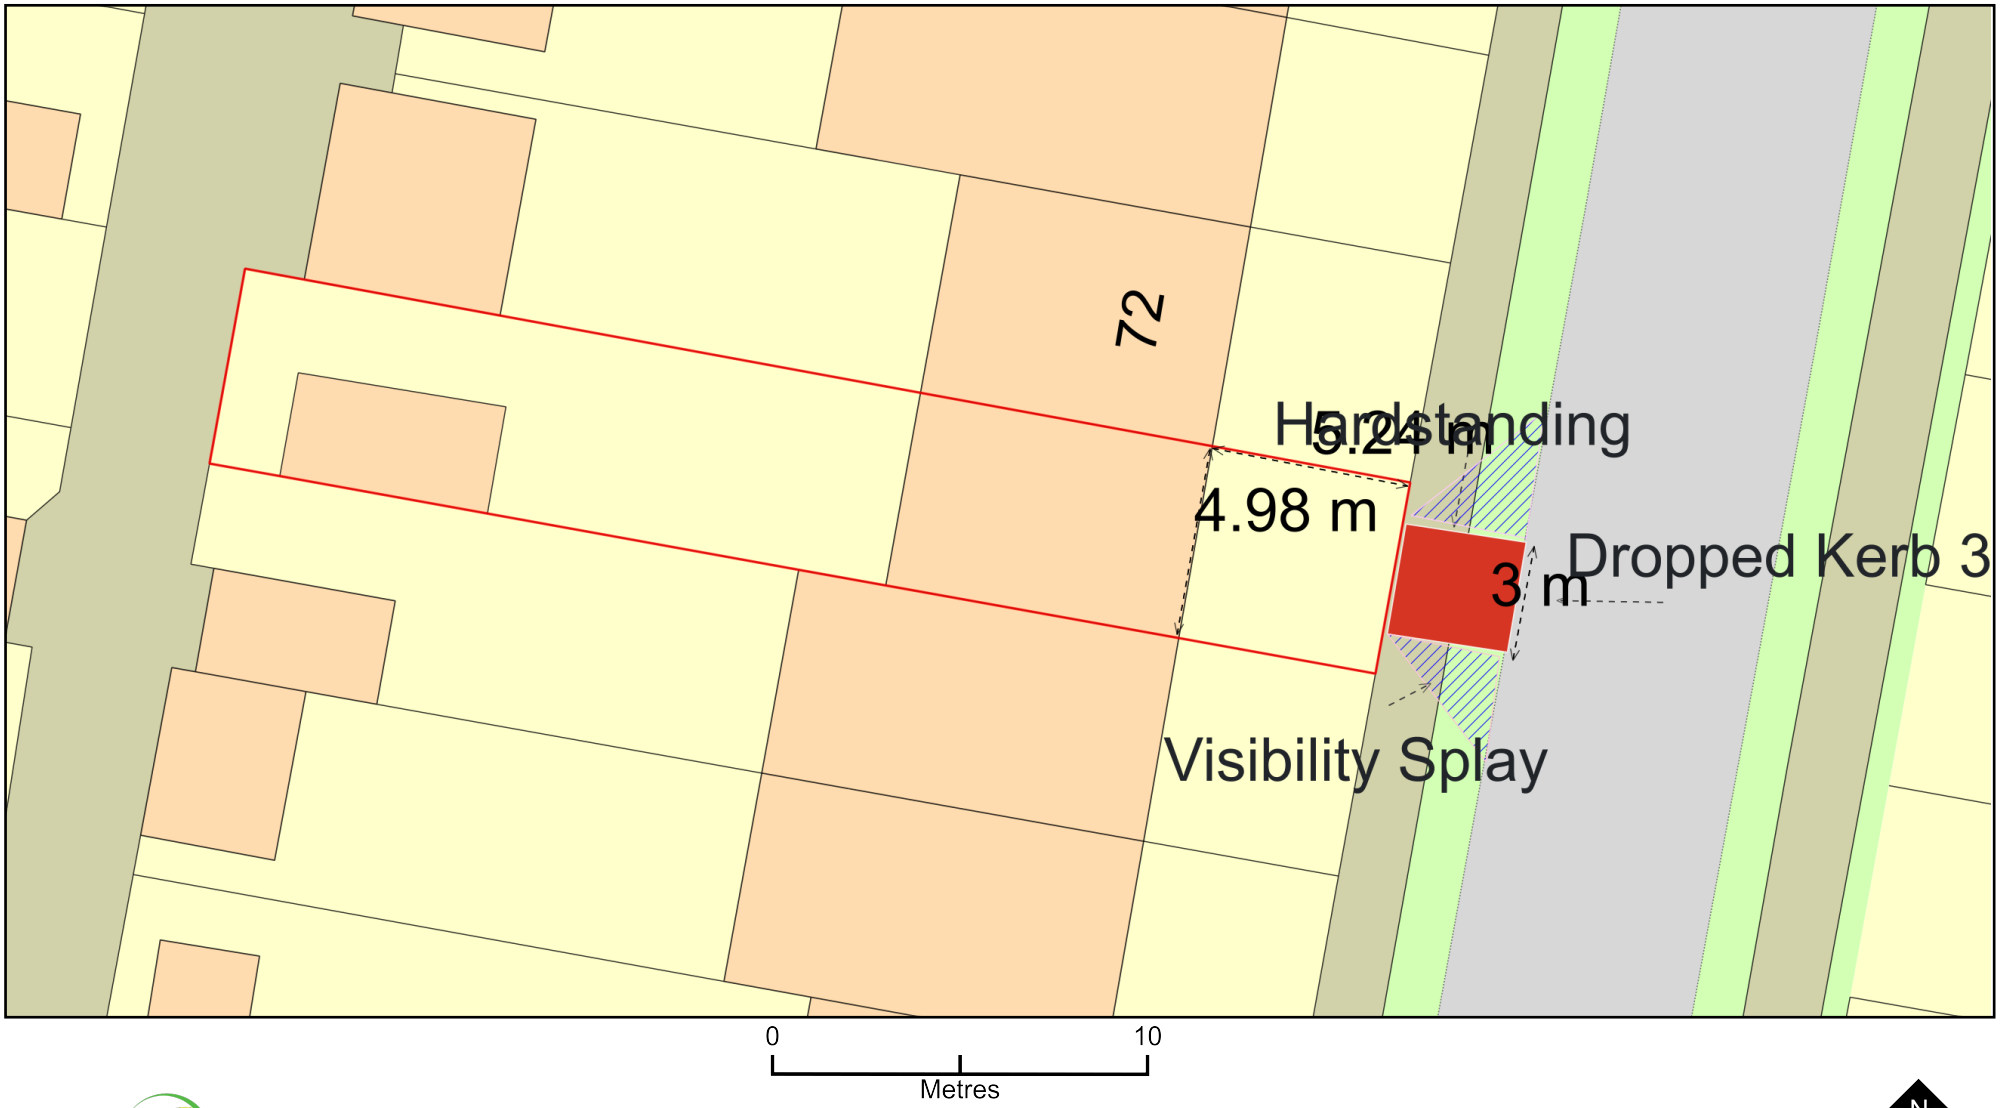

ReQuestaPlan

Plan Produced for: Kerb Drop

Date Produced: 06 Aug 2024

Plan Reference Number: TQRQM24219103150641

Scale: 1:200 @ A4

© Crown copyright and database rights 2023 OS 100042766