This drawing is copyright and may not be copied or reproduced without the written consent of Finola Brady Architectural Services.

The contractor is responsible for setting out and must check all levels and dimensions prior to work being put in hand.

This drawing should not be scaled. Only written dimensions are to be taken in respect of this project.

The designer is to be immediately notified of any suspect omissions or discrepancies.



Proposed Front Elevation @ 1 : 100



Proposed Street Elevation @ 1 : 100

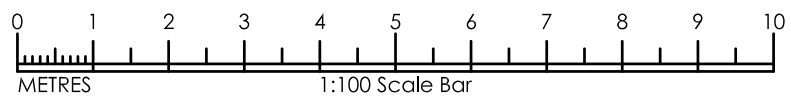

Indicates demolished construction

Indicates new construction

Indicates amendments approved under AWDM/1629/23

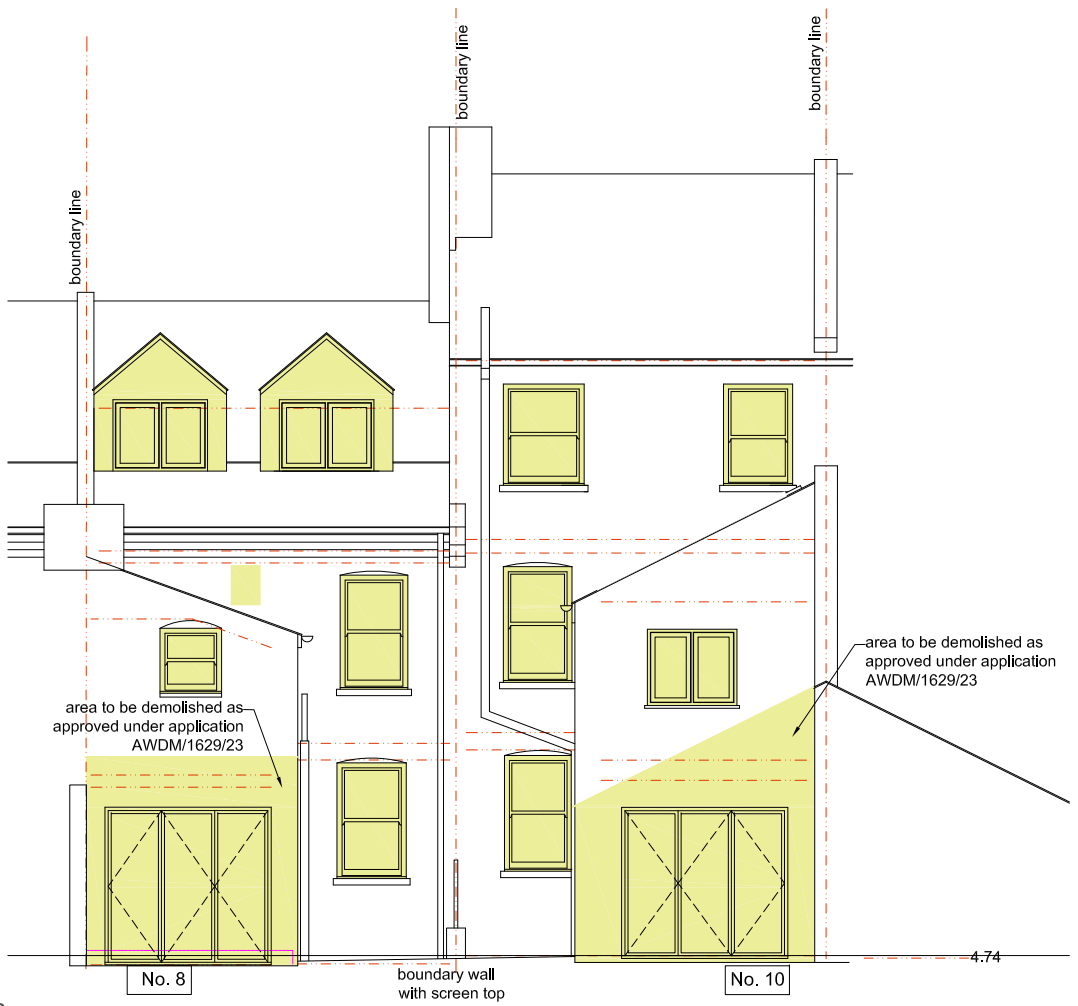

Proposed Rear Elevation @ 1 : 100

Rev. D	16.08.24	Flood gates relocated to entrance doors	FB
Rev. C	09.08.24	Flood gate height changed; bin stores removed	FB
Rev. B	28.06.24	Solar PV removed; GIAs noted	FB
Rev. A	15.03.24	Solar PV added to roofs	FB

FINOLA BRADY ARCHITECTURAL SERVICES

Finola Brady
Architectural Services
TEL 07960 235756 www.fbarchitectural.co.uk

Site Location :	8 - 10 Gratwicke Road, Worthing, BN11 4BH
Project Name :	Change of Use to 2no. Houses
Drawing Name :	Proposed Front and Rear Elevations for Planning Submission
Drawing No:	FB23-0703 PL12-D — Scale : 1 : 100 @ A3
Date :	5th February 2024