SITE LOCATION PLAN

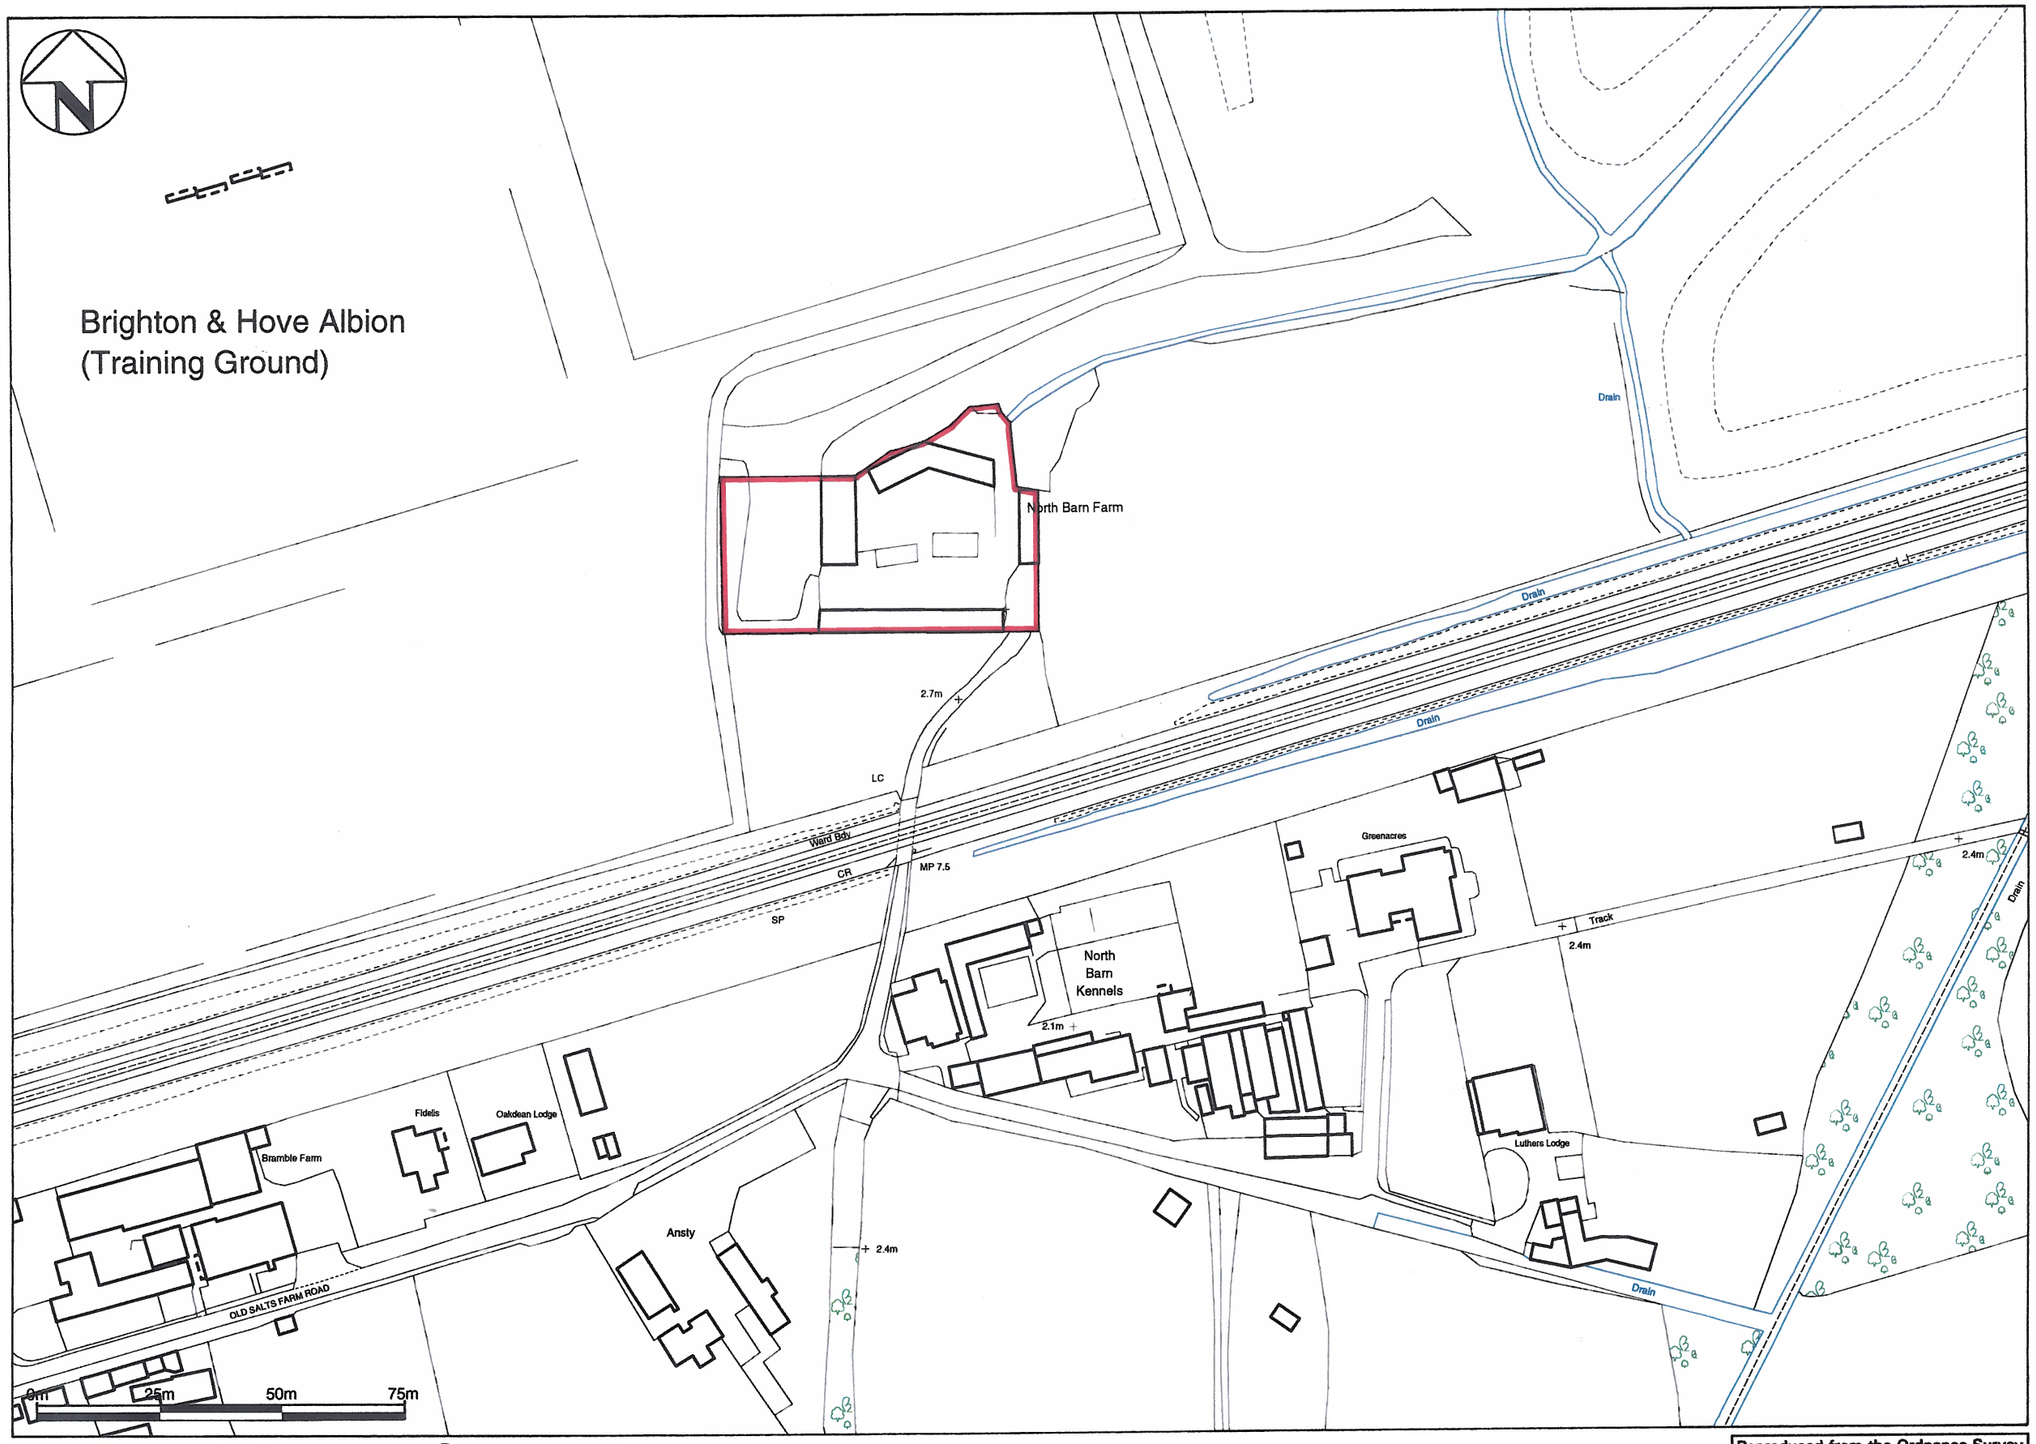

Promap®
LANDMARK INFORMATION GROUP

Scale 1:1250 @ A3

Reproduced from the Ordnance Survey Map with the permission of the Controller of Her Majesty's Stationery Office. Crown Copy-Right reserved.
Licence No: SR 100000489