

DO NOT SCALE FROM THIS DRAWING

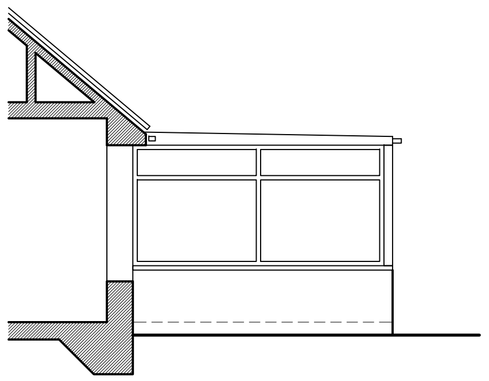


West Elevation

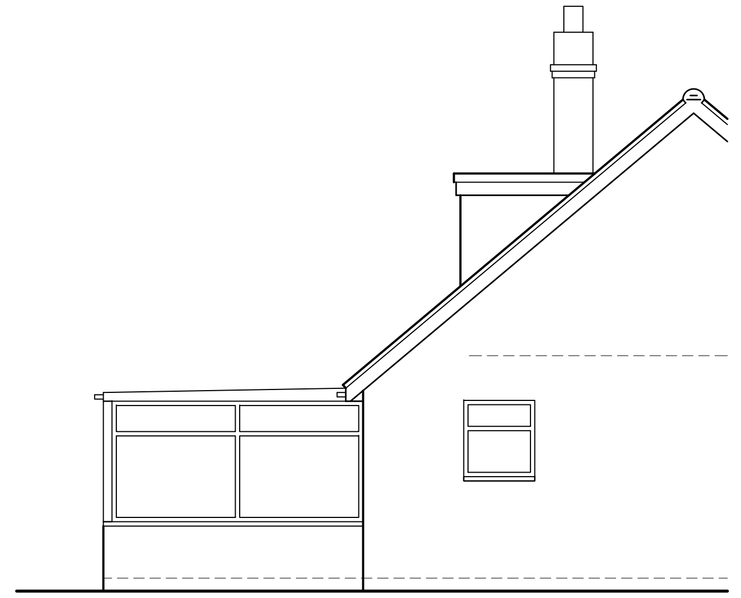


South Elevation



East Elevation

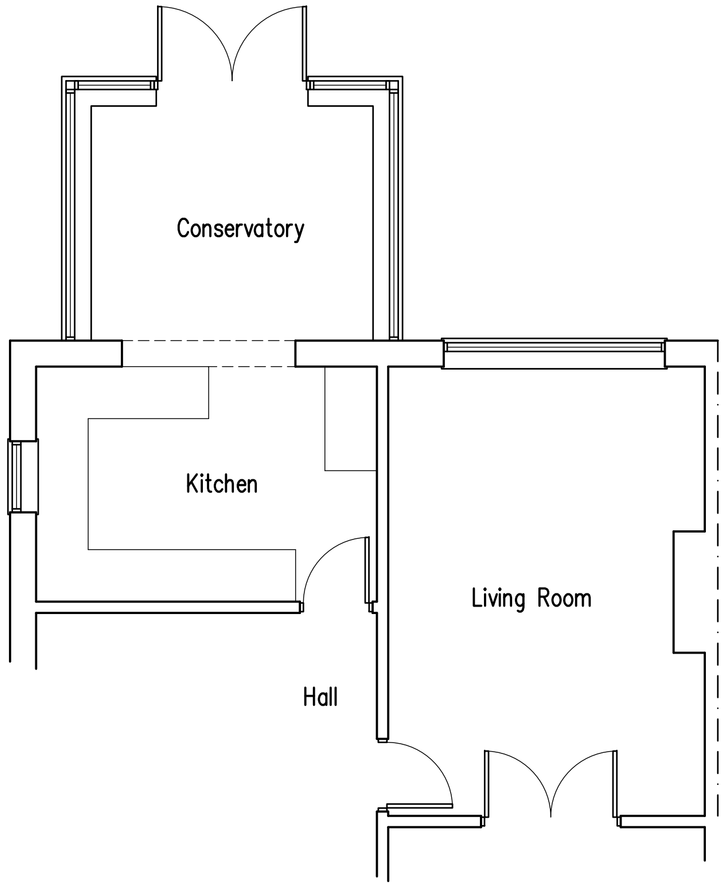

Part Ground Floor Plan

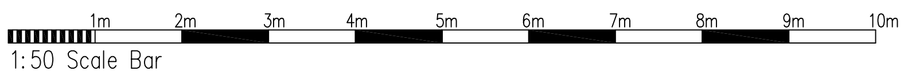

Prooposed Single Storey Rear Extension at: 33 Falcon Close, Shoreham-By-Sea, West Sussex

rja Planning & Building Consultants Ltd.
1st Floor
10 High Street
Shoreham-By-Sea
West Sussex BN43 5DA
t: 01273 467297 mob: 07971 375739
e: rex@rjapbc.co.uk web: www.rjapbc.co.uk

Chartered Institute of Architectural Technologists

PROJECT: 33 Falcon Close, Shoreham-By-Sea
DRAWING TITLE: Existing Floor Plans & Elevations
CLIENT: Mr & Mrs M. Robinson
DWG NO: 18720-01
REVISION:
SCALE: 1:50 @ A1
DATE: 11.12.18
DRAWN: rex