

SIDE ELEVATION:

FRONT ELEVATION:

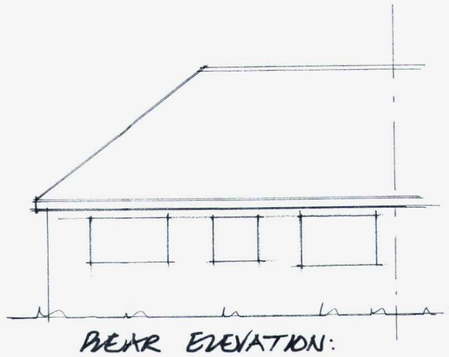

REAR ELEVATION:

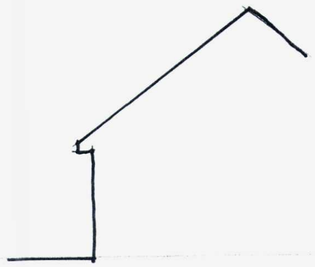

SIDE ELEVATION.

EXISTING:

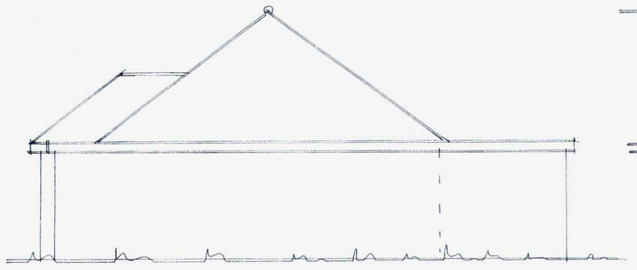

SIDE ELEVATION:

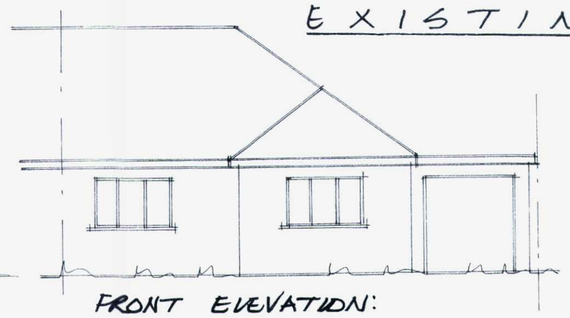

FRONT ELEVATION:

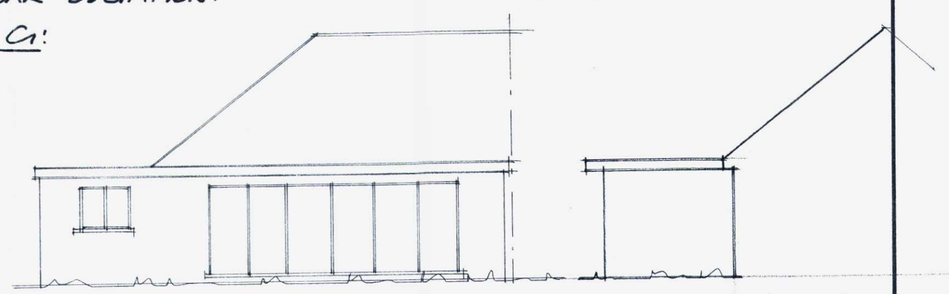

REAR ELEVATION:

SIDE ELEVATION:

PROPOSED:

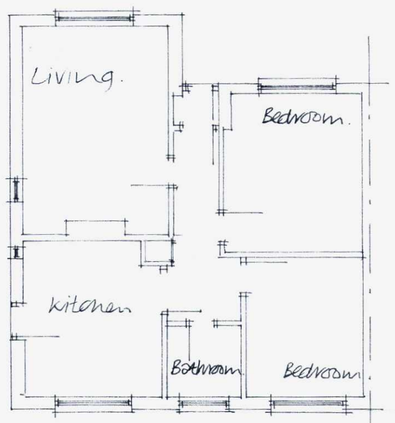

GROUND FLOOR-Existing.

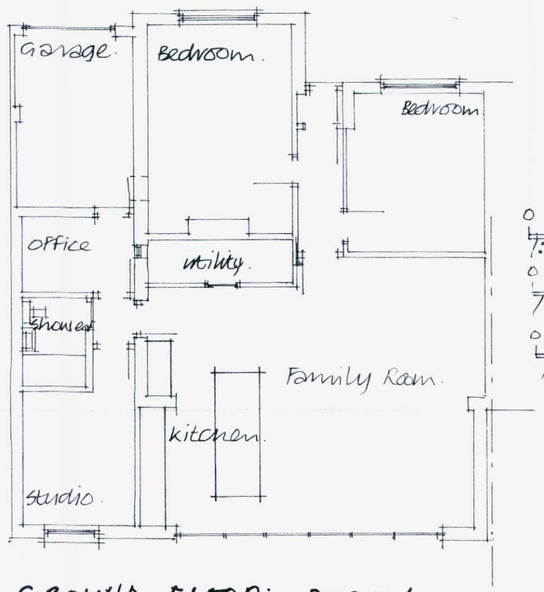

GROUND FLOOR:-Proposed.



Notes:

All Dimensions must be checked on site and not scaled from this drawing

Contractor and client are reminded of their obligation under the Party Wall Act. If in doubt ask. Contractor is to confirm all below ground drain run direction and invert levels.

ADUR & WORTHING
PLANNING SERVICES
PLAN AWDM/0333/20
DATE VALID 25 FEB 2020

A	Date	Revisions

copyright

TIM CORDING
Architectural and Planning Services
3 Whitethorn Drive,
Brighton BN1 5LH
Tel: 07766647320
E: tim_cording@hotmail.co.uk

Client
MR. S. BRYANT.

Job Title
GROUND FLOOR SIDE AND REAR EXTENSION.

Drawing Title
31 HAMMY LANE.
SHOREHAM-BY-SEA.
WEST SUSSEX.

Scale 1:100

Date FEB 2020 | Drawn by

Drg.No. | Rev

Paper Size A2